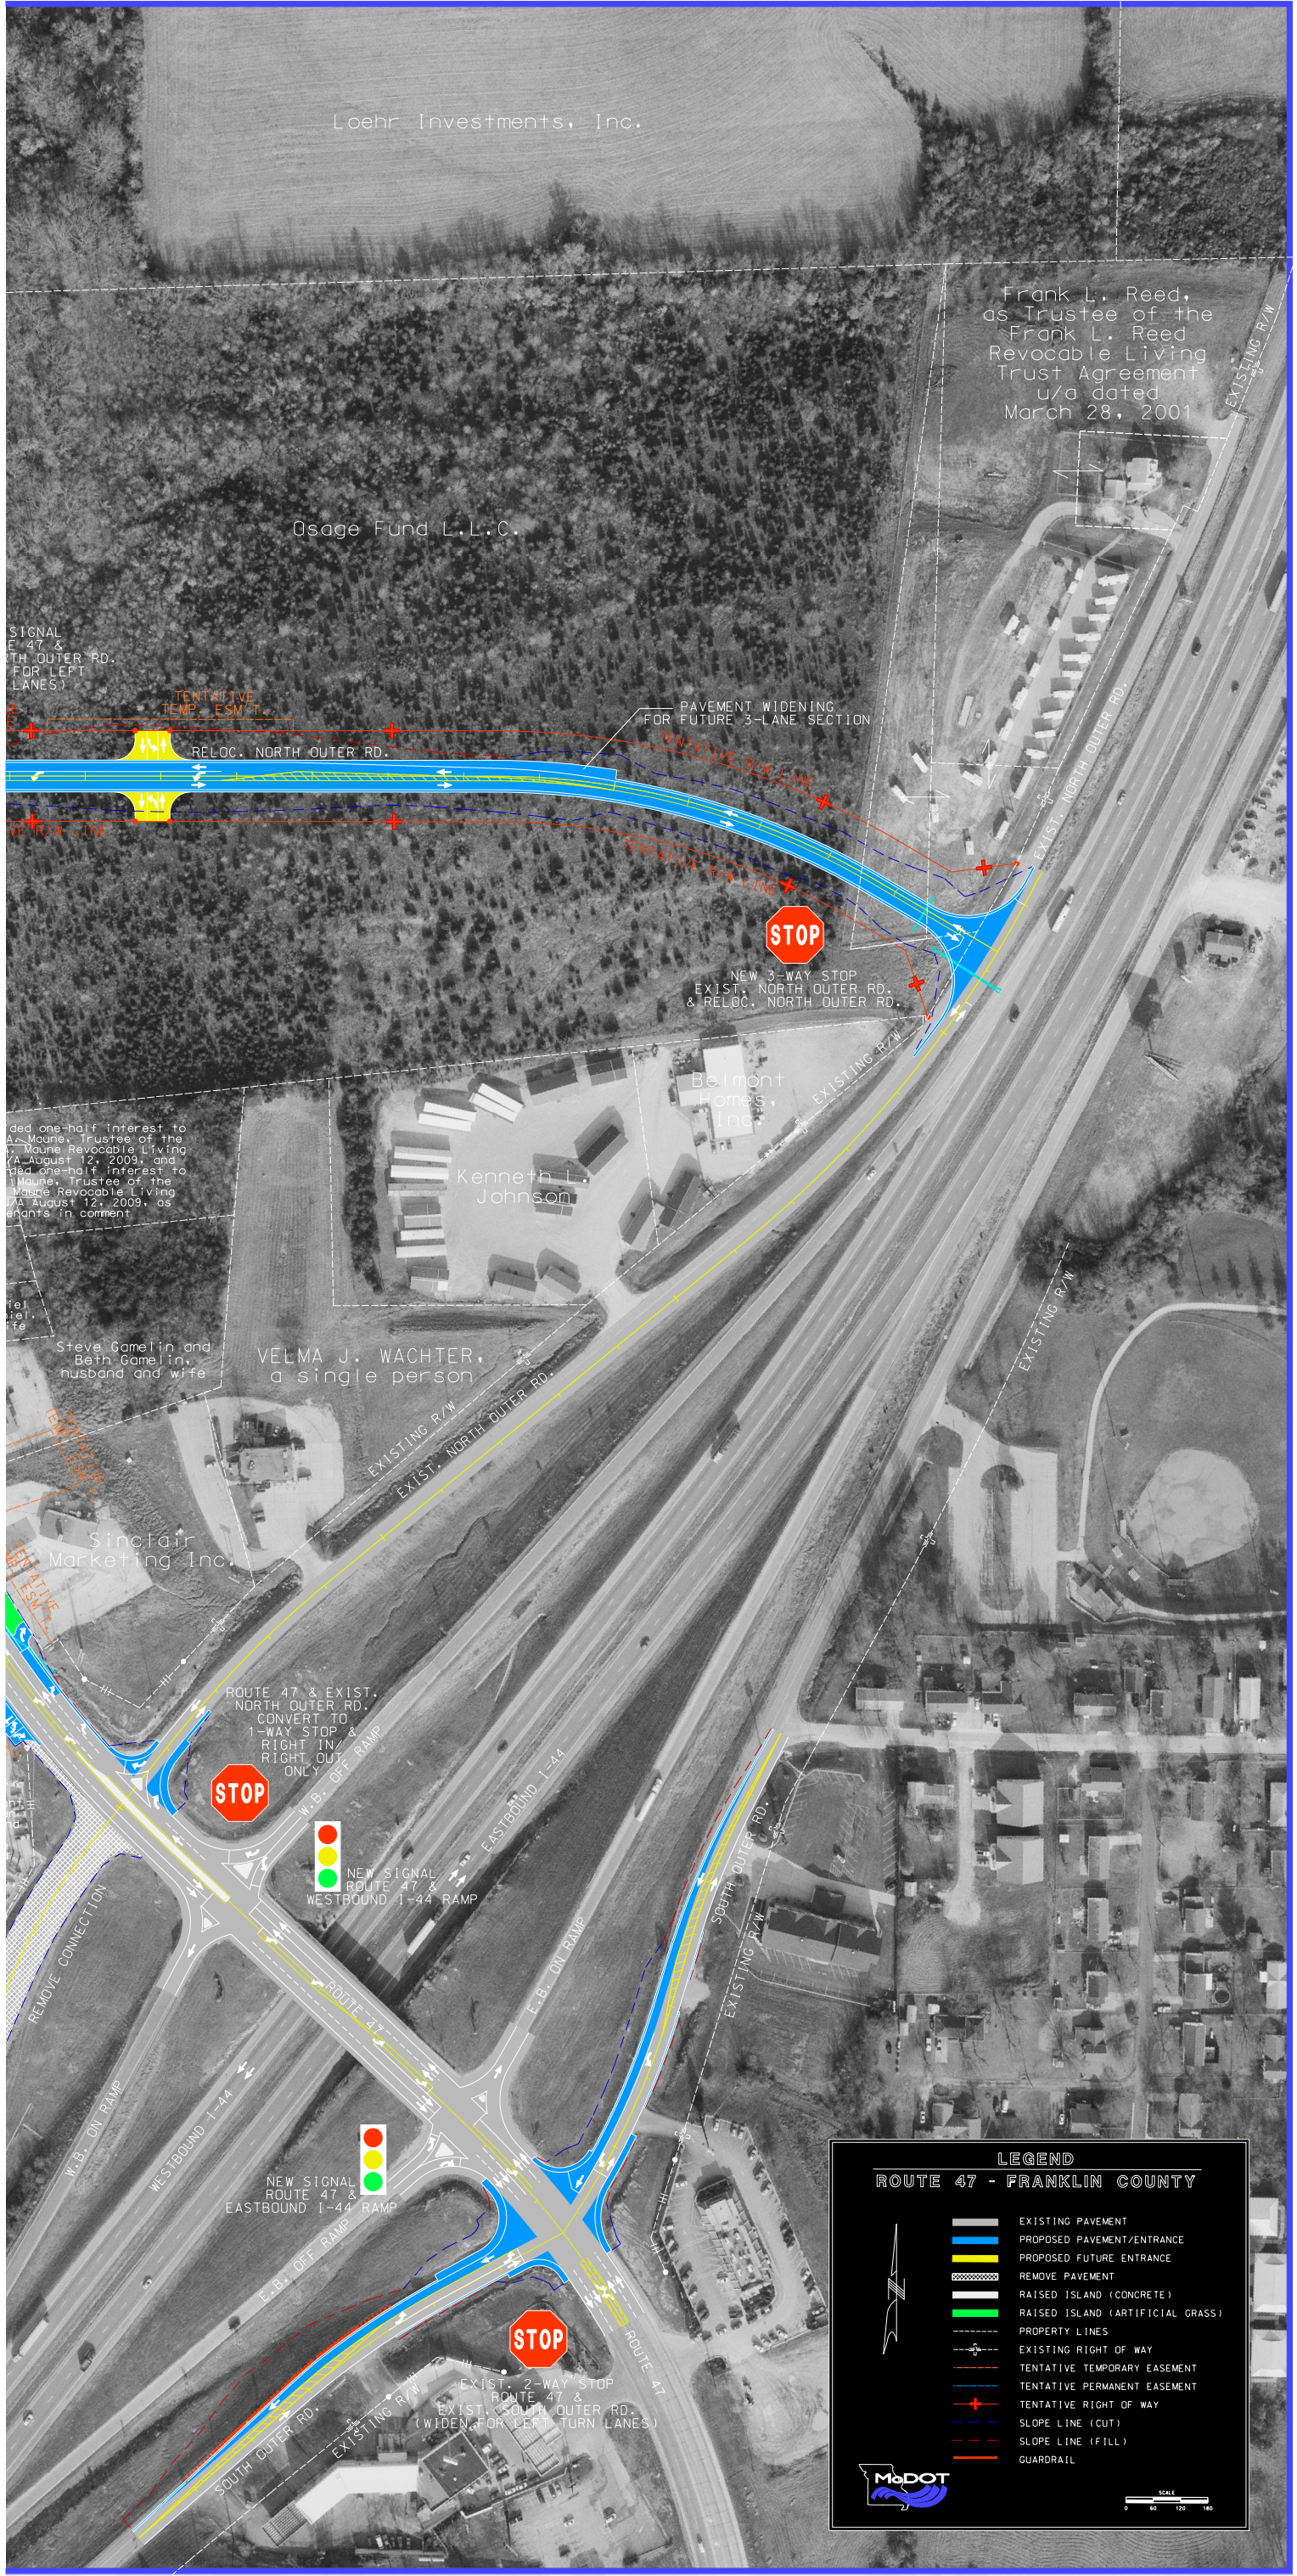
Loehr Investments, Inc.
Frank L. Reed, as Trustee of the Frank L. Reed Revocable Living Trust Agreement u/a dated March 28, 2001
Osage Fund L.L.C.
TENTATIVE TEMP. ESM'T.
RELOC. NORTH OUTER RD.
PAVEMENT WIDENING FOR FUTURE 3-LANE SECTION
TENTATIVE R/W LINE
STOP
NEW 3-WAY STOP EXIST. NORTH OUTER RD. & RELOC. NORTH OUTER RD.
EXIST. NORTH OUTER RD.
EXISTING R/W
Belmont Homes, Inc.
Kenneth L. Johnson
Steve Gamelin and Beth Gamelin, husband and wife
VELMA J. WACHTER, a single person
Sinclair Marketing Inc.
ROUTE 47 & EXIST. NORTH OUTER RD. CONVERT TO 1-WAY STOP & RIGHT IN/ RIGHT OUT ONLY
W.B. OFF RAMP
EASTBOUND I-44
NEW SIGNAL ROUTE 47 & WESTBOUND I-44 RAMP
REMOVE CONNECTION
ROUTE 47
E.B. ON RAMP
SOUTH OUTER RD.
W.B. ON RAMP
WESTBOUND I-44
NEW SIGNAL ROUTE 47 & EASTBOUND I-44 RAMP
E.B. OFF RAMP
EXIST. 2-WAY STOP ROUTE 47 & EXIST. SOUTH OUTER RD. (WIDEN FOR LEFT TURN LANES)
LEGEND
ROUTE 47 - FRANKLIN COUNTY
EXISTING PAVEMENT
PROPOSED PAVEMENT/ENTRANCE
PROPOSED FUTURE ENTRANCE
REMOVE PAVEMENT
RAISED ISLAND (CONCRETE)
RAISED ISLAND (ARTIFICIAL GRASS)
PROPERTY LINES
EXISTING RIGHT OF WAY
TENTATIVE TEMPORARY EASEMENT
TENTATIVE PERMANENT EASEMENT
TENTATIVE RIGHT OF WAY
SLOPE LINE (CUT)
SLOPE LINE (FILL)
GUARDRAIL
MoDOT
SCALE
0 60 120 180