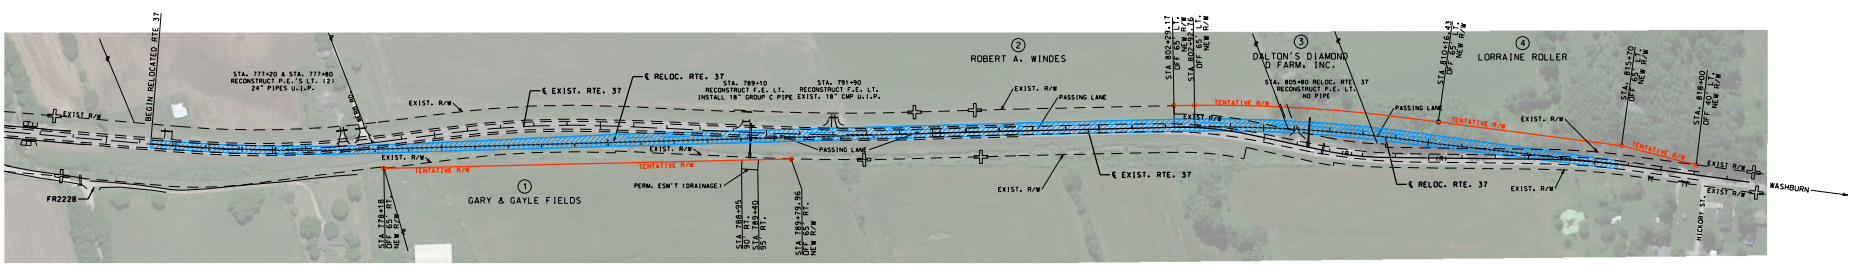


SCALE

0 100 200 300 400 500

LEGEND

RELOCATED RTE. 37

PASSING LANE N/O WASHBURN