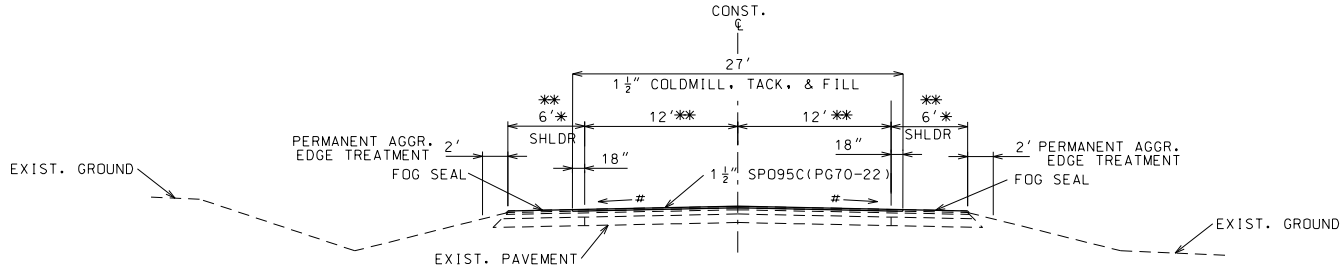

TYPICAL SECTION

ROUTE 37

MONETT TO N/O WASHBURN
WASHBURN TO SELIGMAN
MILL & FILL (RESURFACE)

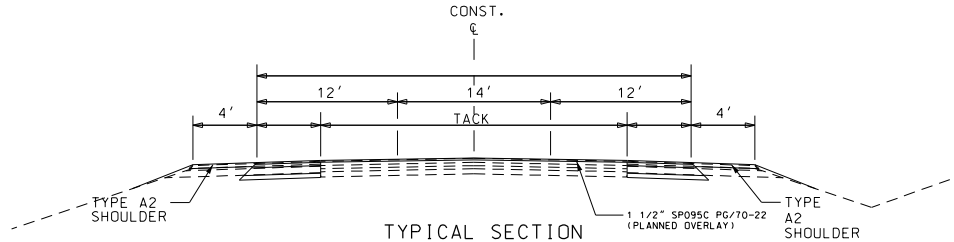

TYPICAL SECTION

ROUTE 37

ADD CENTER TURN LANE @ FR2140

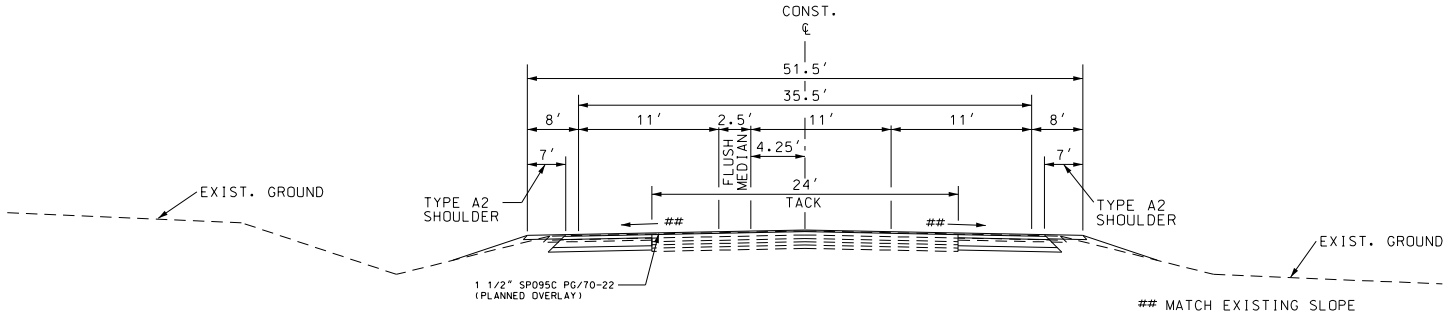

TYPICAL SECTION

ROUTE 37

ADD PASSING LANE N/O WASHBURN

MATCH EXISTING SLOPE

PARTIAL CONTROLLED ACCESS RIGHT-OF-WAY
IS TO BE ACQUIRED FOR THIS PROJECT.