

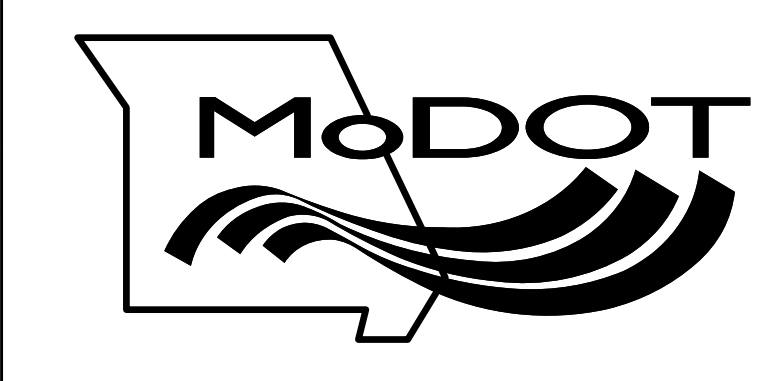


 

ROUTE 180 SIDEWALK & PAVEMENT PROJECT
(J6S3048)
BOARD #12
PRELIMINARY PLANS - SUBJECT TO CHANGE

LEGEND

- EXIST. PROPERTY LINE
- EXIST. R/W LINE
- TENTATIVE R/W
- TENTATIVE TEMPORARY CONSTRUCTION EASEMENT (T.C.E.)
- TENTATIVE PERMANENT SIDEWALK EASEMENT (P.S.E.)
- TENTATIVE PERMANENT SIGNAL EASEMENT (P.SIG.E.)
- TENTATIVE PERMANENT DRAINAGE EASEMENT (P.D.E.)
- TENTATIVE PERMANENT SIDEWALK & WALL EASEMENT (P.S.W.E.)
- TENTATIVE PERMANENT SIDEWALK & UTILITY EASEMENT (P.S.U.E.)
- TENTATIVE PERMANENT UTILITY EASEMENT (P.U.E.)
- CONCRETE SIDEWALK, 4 IN.
- CONCRETE CURB RAMP
- CORAL COLORED CONCRETE SIDEWALK, 4 IN.
- CONCRETE PAVED APPROACH
- CONCRETE MEDIAN
- ASPHALT PARKING LOT / APPROACH
- PAVEMENT - 2.5" ASPHALT MILL & FILL
- NEW DRAINAGE PIPE
- NEW DRAINAGE INLET
- REMOVAL (SIDEWALK / ASPHALT)
- 8' (OR 15') POST WITH PUSH BUTTON AND PEDESTRIAN HEAD
- MAST ARM WITH SIGNAL HEADS
- EXISTING BUS STOP

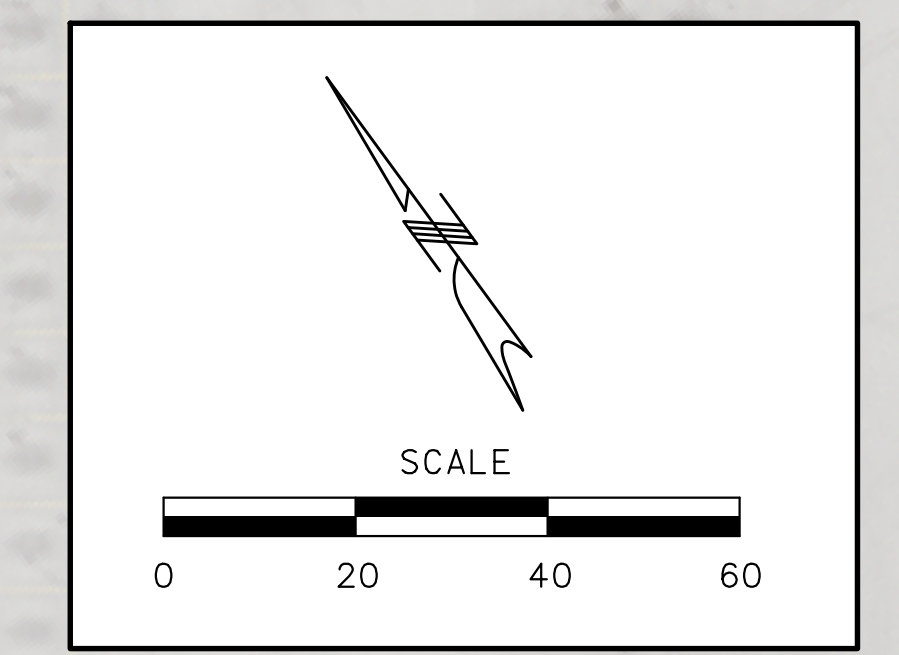

12M330371
12M330393
12M330407
12M330434
N/F
RMS PROPERTIES, II
10915 ST CHARLES ROCK RD
10817 ST CHARLES ROCK RD
10809 ST CHARLES ROCK RD
10805 ST CHARLES ROCK RD
2709 SF. TENTATIVE PERM. SIDEWALK ESM'T.
2947 SF. TENTATIVE TEMP. CONST. ESM'T.
204 SF. TENTATIVE PERM. UTILITY ESM'T.

12M330315
N/F
NIKI HOLDINGS, LP
11000 ST CHARLES ROCK RD
252 SF. TENTATIVE R/W
136 SF. TENTATIVE PERM. SIDEWALK ESM'T.
416 SF. TENTATIVE TEMP. CONST. ESM'T.

12M311572
N/F
REGIONS BANK
10906 ST CHARLES ROCK RD
407 SF. TENTATIVE PERM. SIDEWALK ESM'T.
16 SF. TENTATIVE TEMP. CONST. ESM'T.

12M311541
N/F
BRINK, PAMELA A & BRINK, GERALD D
10900 ST CHARLES ROCK RD
1214 SF. TENTATIVE TEMP. CONST. ESM'T.

12M311561
N/F
JAY SHREE MELADI
MATAJI, INC
10834 ST CHARLES ROCK RD
560 SF. TENTATIVE TEMP. CONST. ESM'T.

*76
12M311044
N/F
ABOYTES, RAMON &
KATHRYN A (H/W)
10830 ST CHARLES ROCK RD
560 SF. TENTATIVE TEMP. CONST. ESM'T.

12M311523
N/F
SCHILD, SHERI LYNN & GOLDSTEIN,
JAN ALLISON, TRUSTEES
10814 ST CHARLES ROCK RD
800 SF. TENTATIVE R/W
2160 SF. TENTATIVE TEMP. CONST. ESM'T.

12M311514
N/F
OHM PROPERTIES, LLC
10812 ST CHARLES ROCK RD
400 SF. TENTATIVE TEMP. CONST. ESM'T.

12M311505
N/F
SCHILD, SHERI LYNN & GOLDSTEIN,
JAN ALLISON, TRUSTEES
10806 ST CHARLES ROCK RD
400 SF. TENTATIVE TEMP. CONST. ESM'T.

12M311495
N/F
TIMS, JOHN DAVID &
DENISE ALICIA (H/W)
10804 ST CHARLES ROCK RD
191 SF. TENTATIVE TEMP. CONST. ESM'T.

N/F
WILLEN, ERIC ETAL
10800 ST CHARLES ROCK RD
NO TAKINGS

12M311484
N/F
BFS RETAIL & COMMERCIAL
OPERATIONS, LLC
10800 ST CHARLES ROCK RD
801 SF. TENTATIVE R/W
1432 SF. TENTATIVE TEMP. CONST. ESM'T.

ROCK ROAD TERRACE
BLOCK 8