TYPICAL SECTION

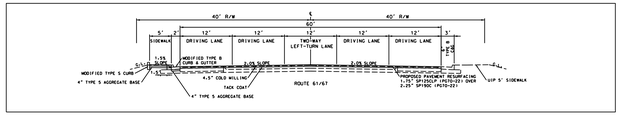

MoDOT

Bartlett&West

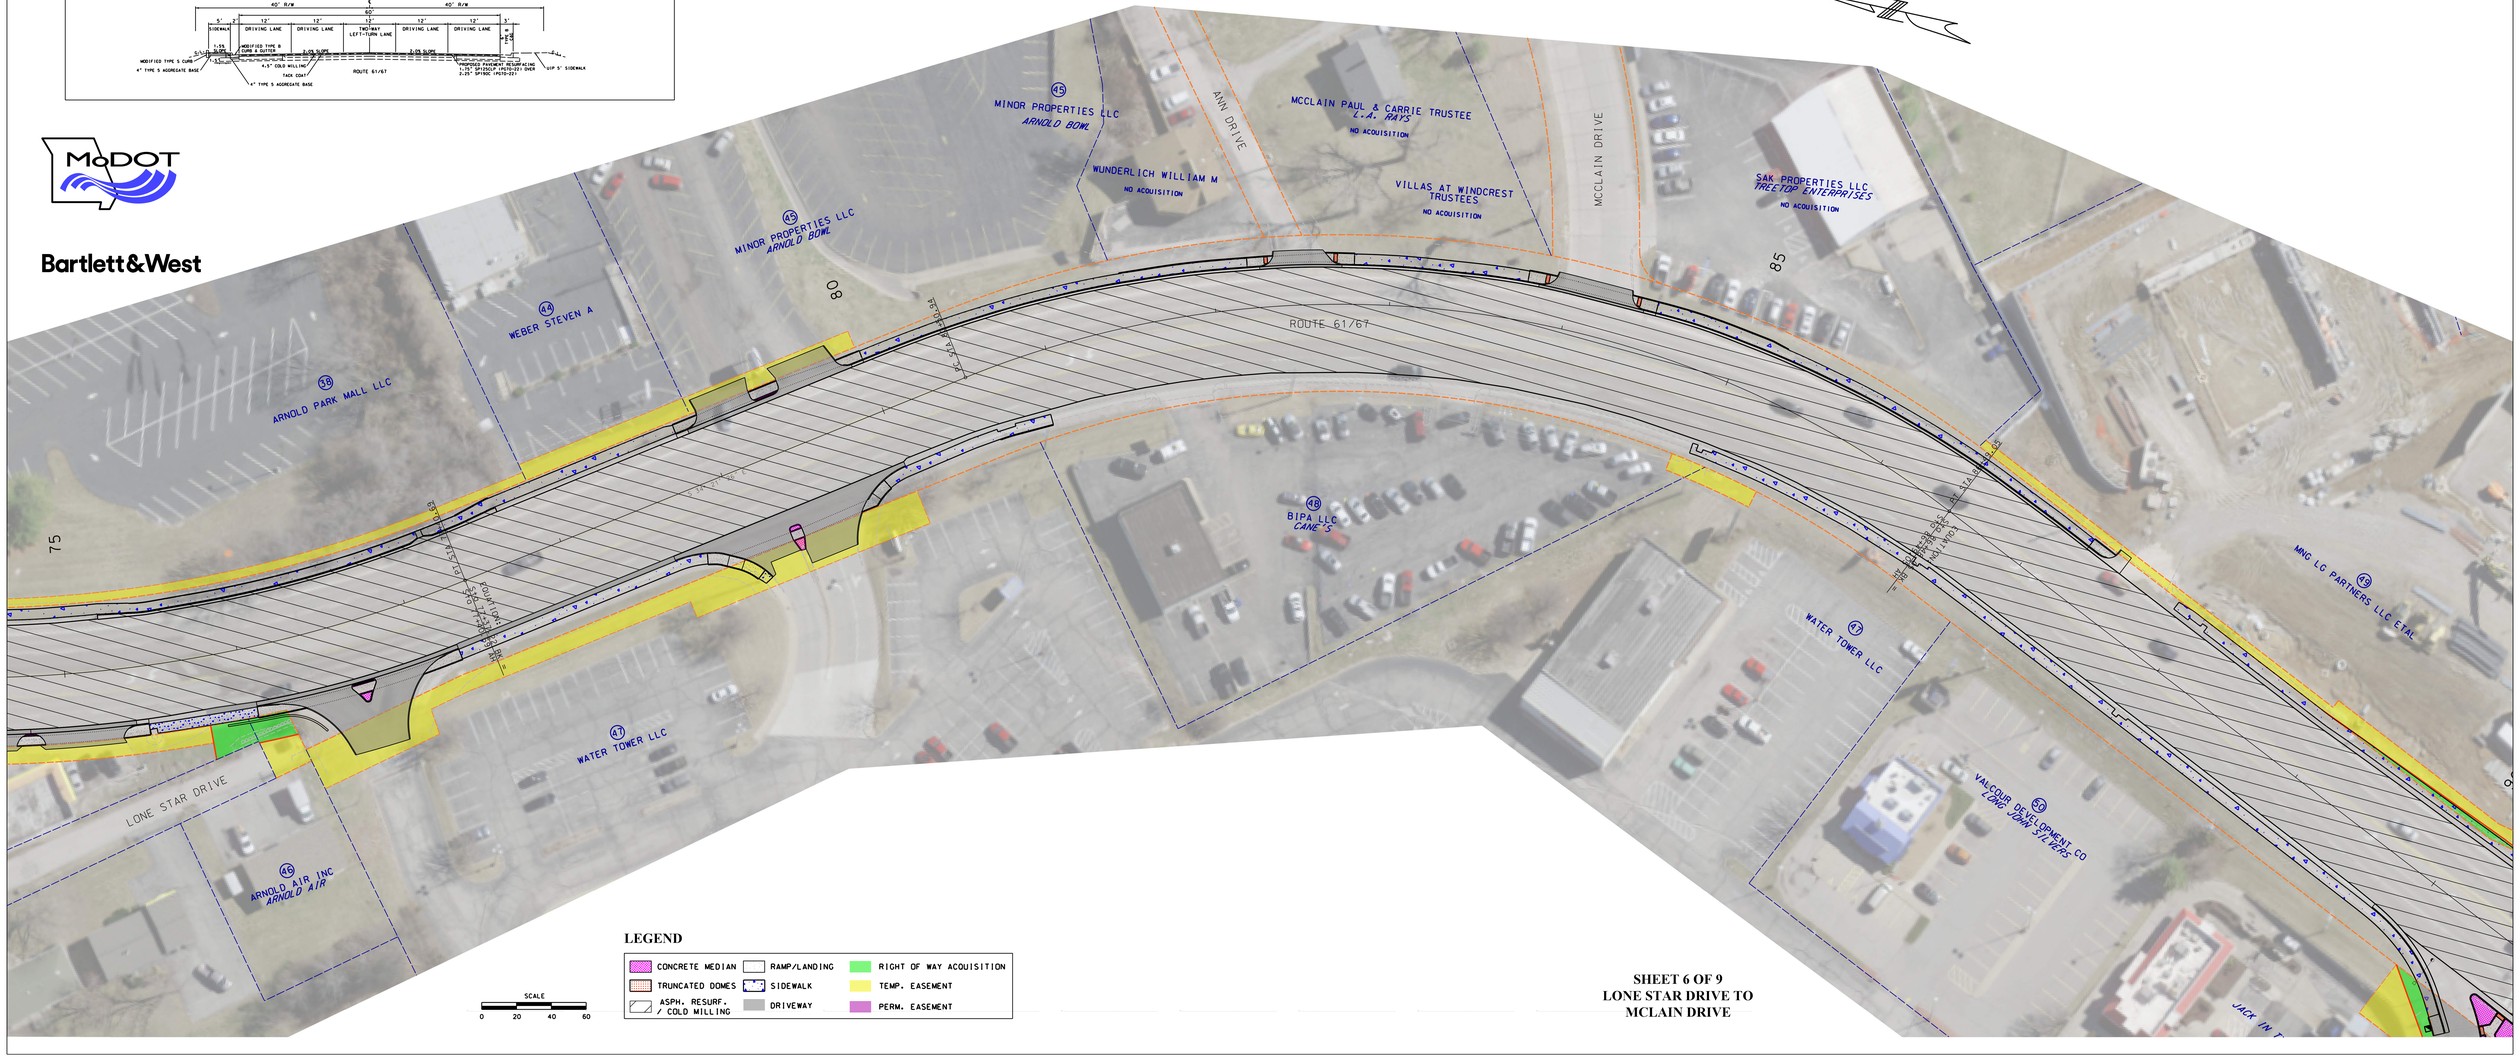

LEGEND

CONCRETE MEDIAN	RAMP/LANDING	RIGHT OF WAY ACQUISITION
TRUNCATED DOMES	SIDEWALK	TEMP. EASEMENT
ASPH. RESURF. / COLD MILLING	DRIVEWAY	PERM. EASEMENT

SCALE

0 20 40 60

SHEET 6 OF 9
LONE STAR DRIVE TO MCLAIN DRIVE