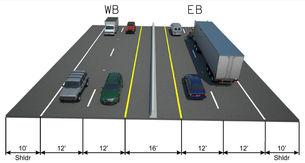

EXISTING I-70

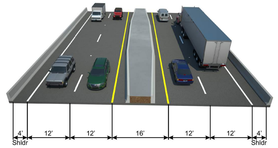

EXISTING I-70 UNDER RAIL BRIDGE

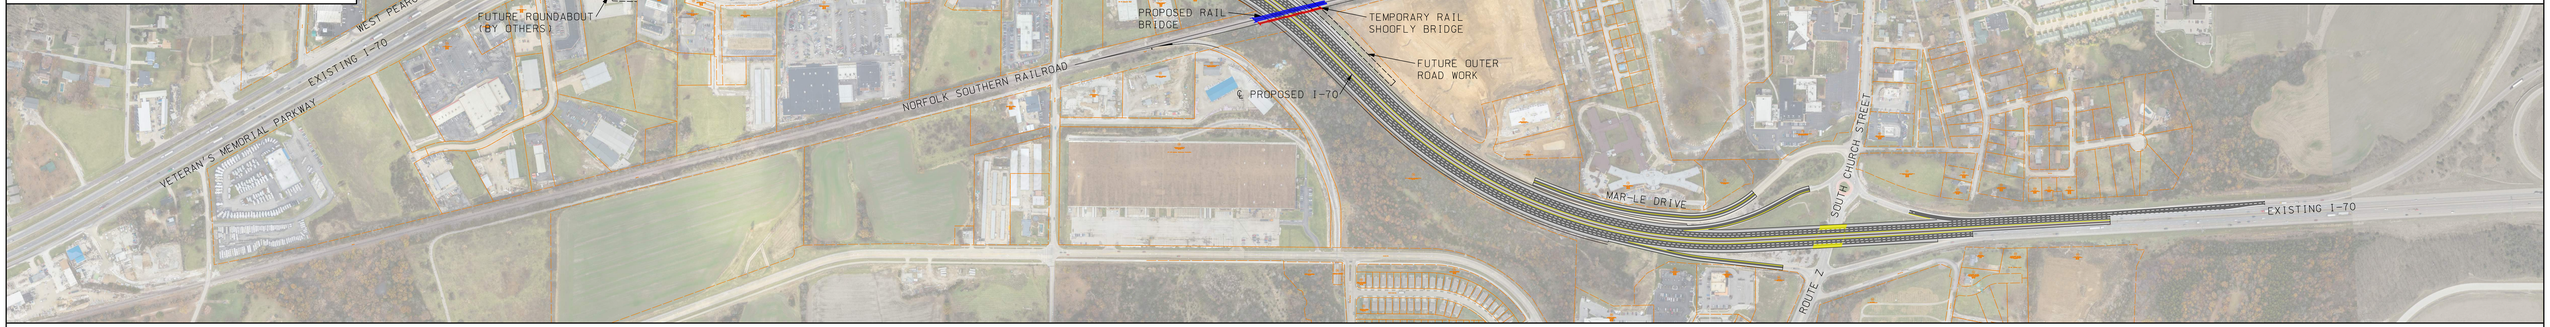

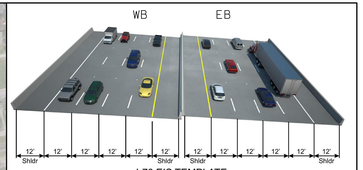

I-70 EIS TEMPLATE

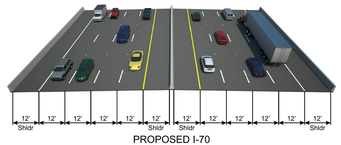

PROPOSED I-70

ALTERNATIVE 2: I-70 UNDER RAILROAD
COUNTY: ST. CHARLES
JOB: J6I0624

SCALE
0 200 400 600 800 1000

ALTERNATIVE 2: I-70 UNDER RAILROAD
COUNTY: ST. CHARLES
JOB: J6I0624

SCALE
0 200 400 600 800 1000