ROUTE 109 & CC ROUNDABOUT
PROJECT # J6S3351

DECEMBER 3, 2020

CIVIL DESIGN, INC.
WBE | DBE
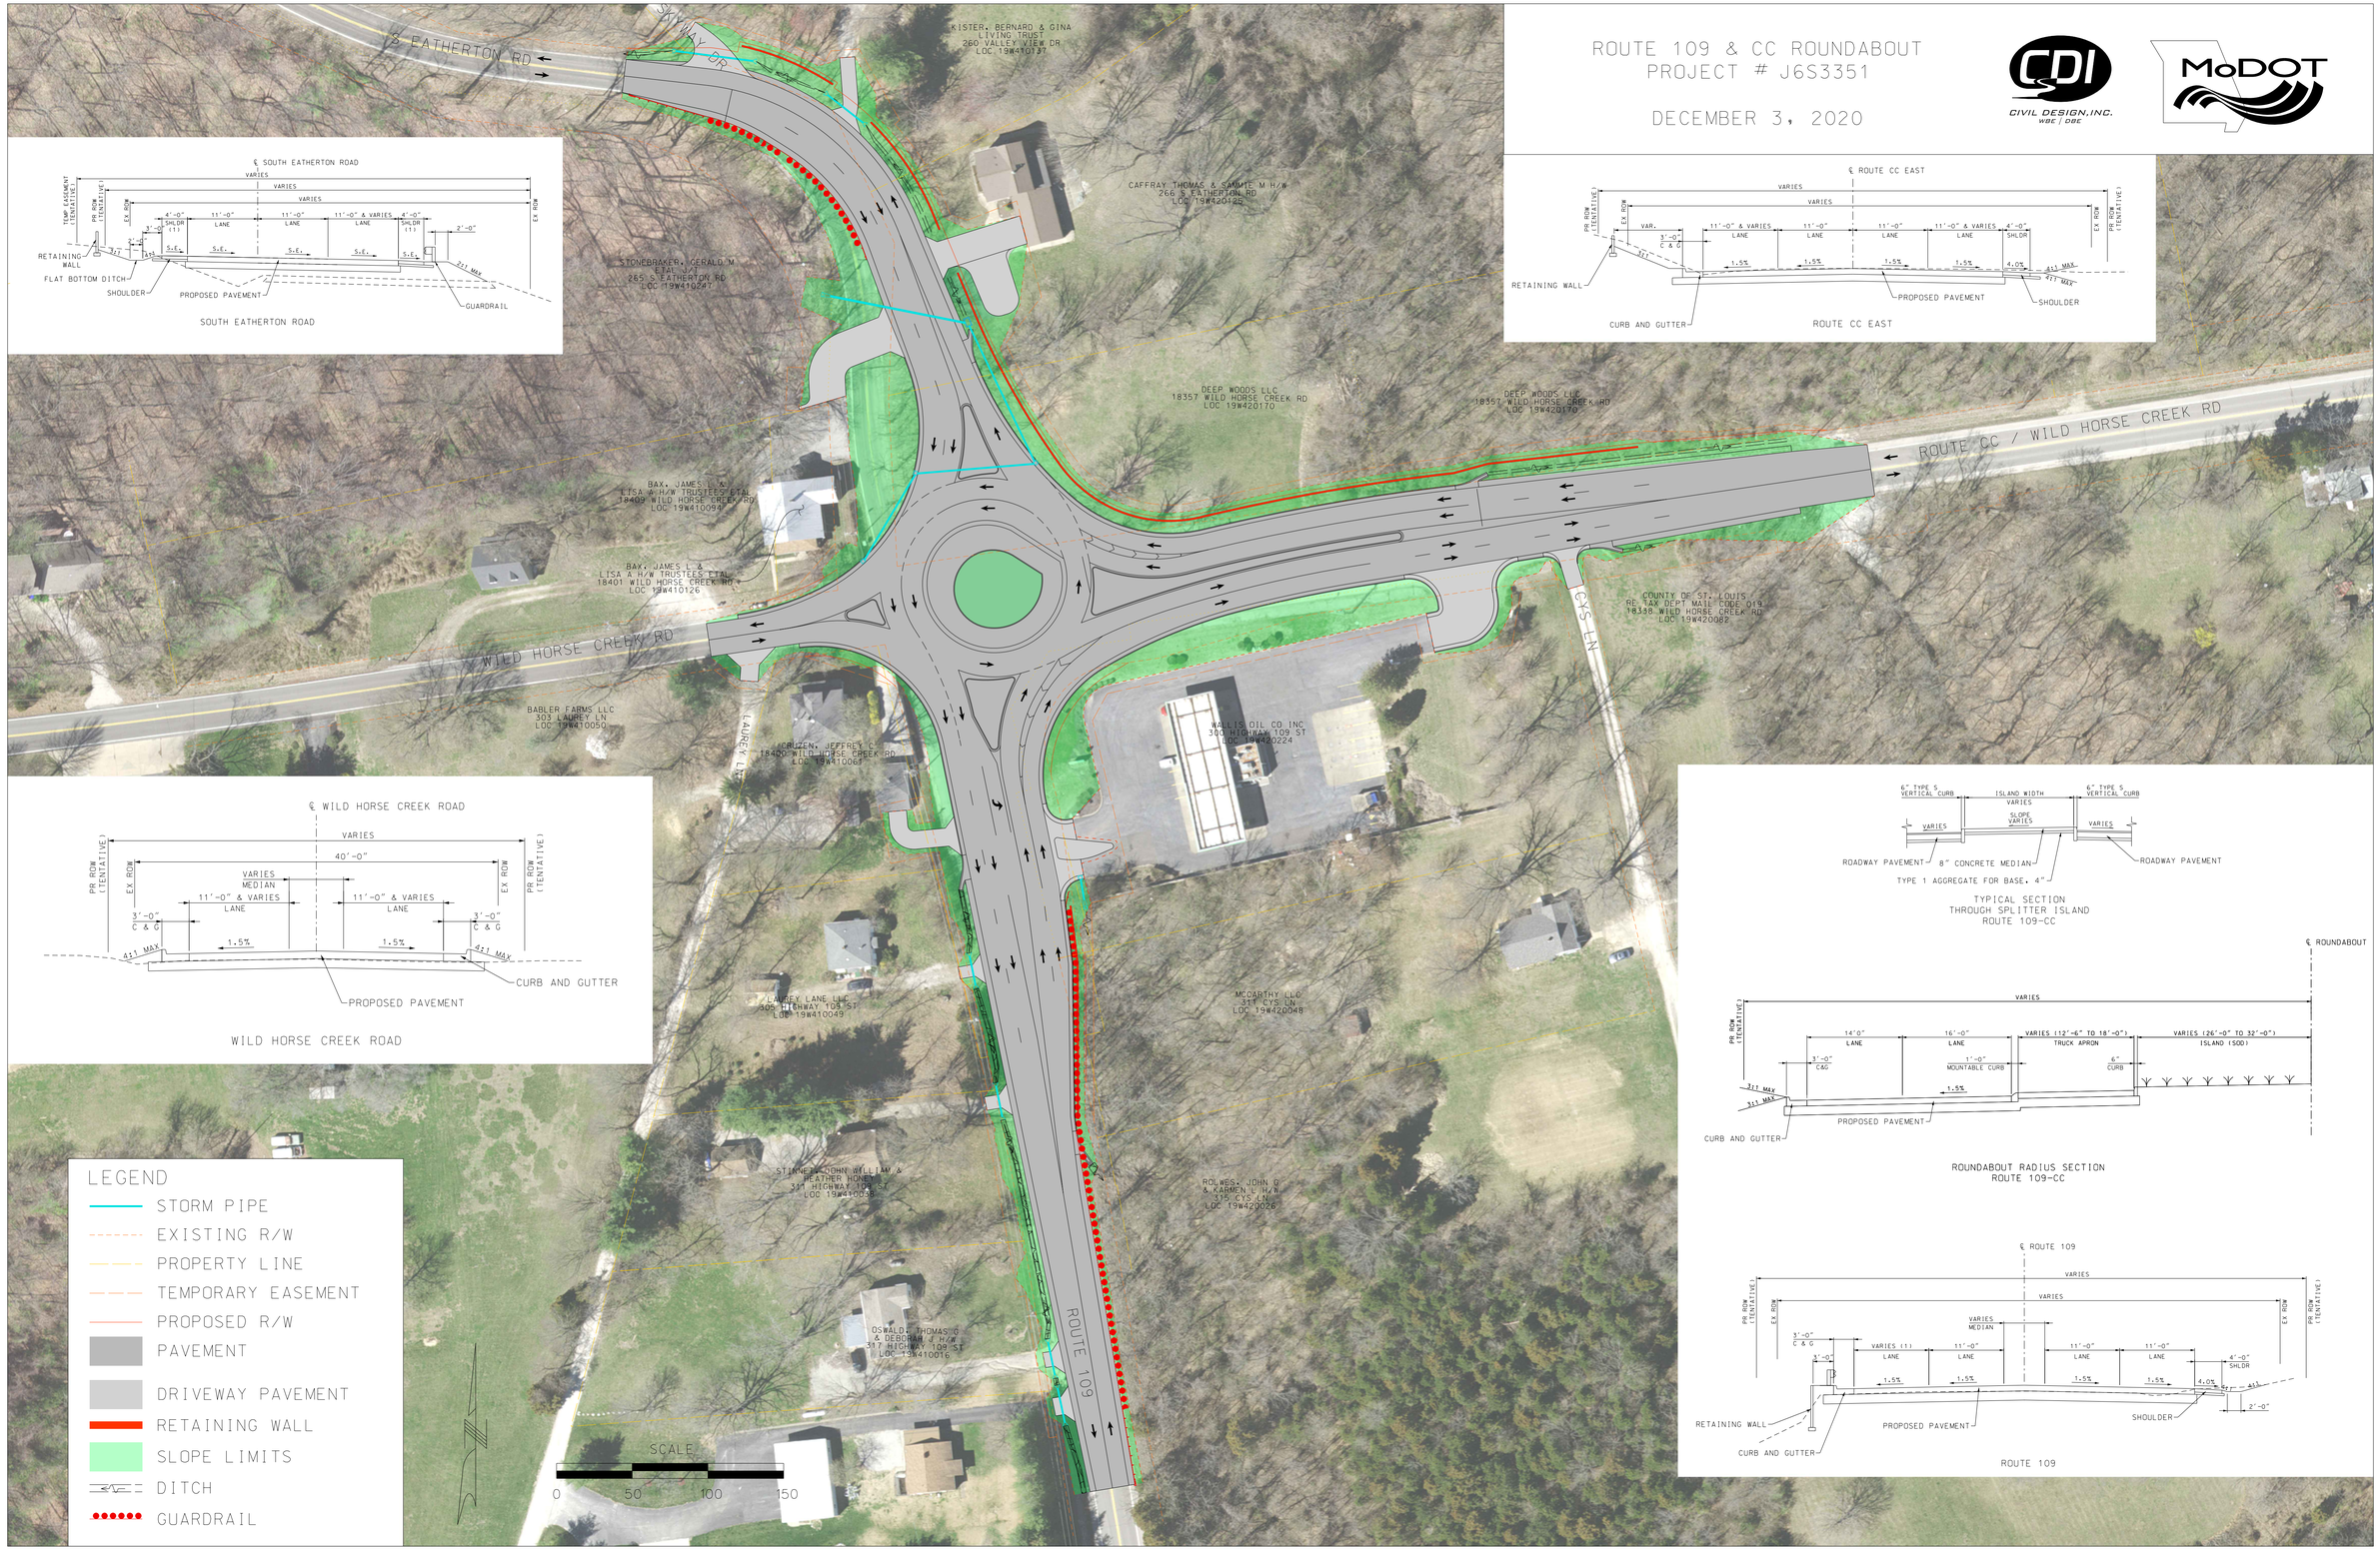
MoDOT