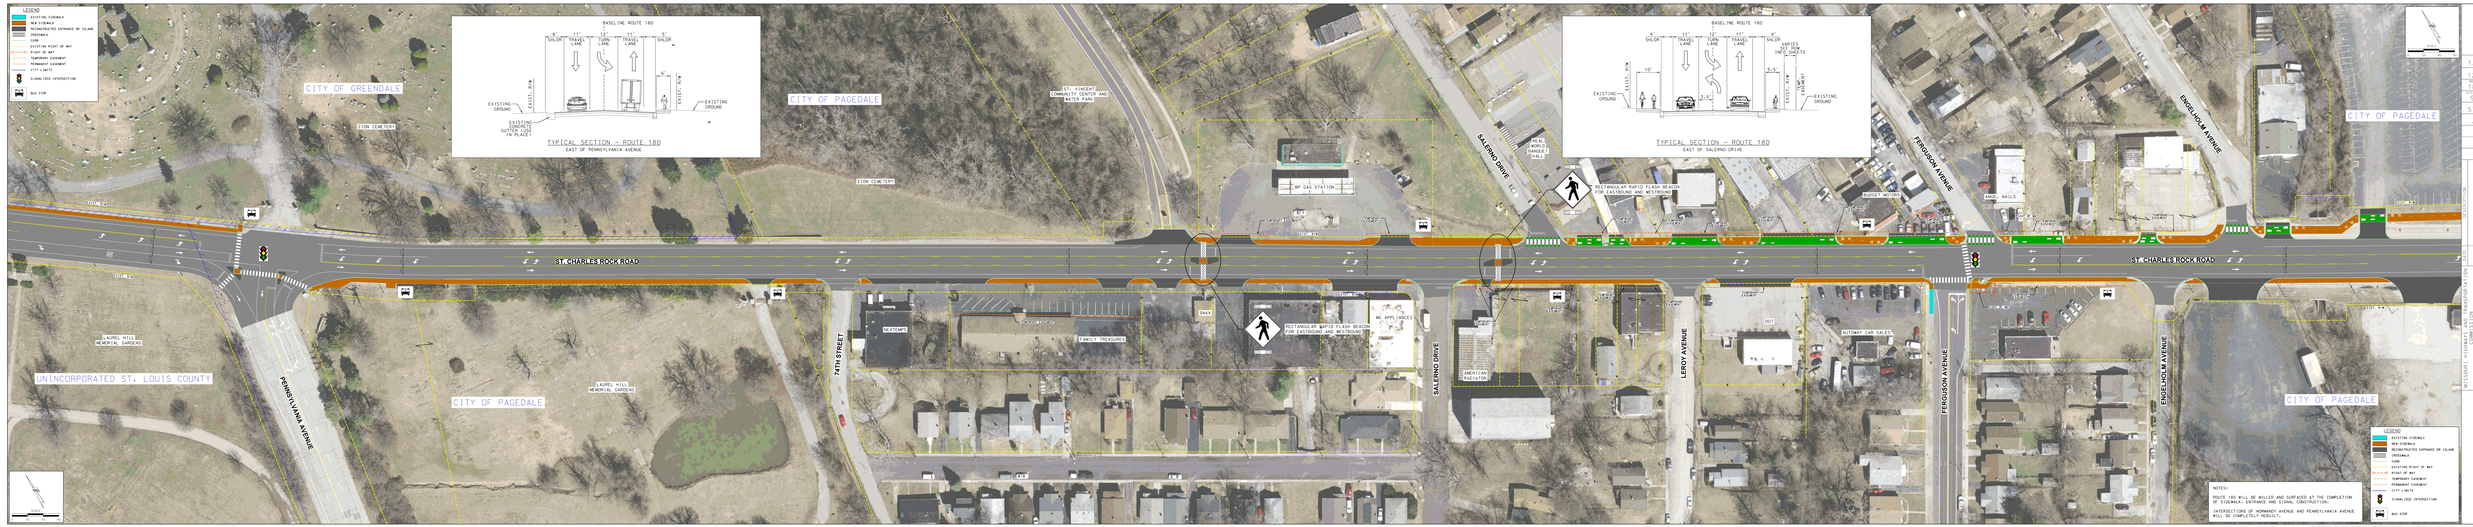
LEGEND
EXISTING SIDEWALK
NEW SIDEWALK
RECONSTRUCTED ENTRANCE OR ISLAND
CROSSWALK
CURB
EXISTING RIGHT OF WAY
RIGHT OF WAY
TEMPORARY EASEMENT
PERMANENT EASEMENT
CITY LIMITS
SIGNALIZED INTERSECTION
BUS STOP
BASELINE ROUTE 180
TYPICAL SECTION – ROUTE 180
EAST OF PENNSYLVANIA AVENUE
TYPICAL SECTION – ROUTE 180
EAST OF SALENO DRIVE
CITY OF GREENDALE
CITY OF PAGEDALE
UNINCORPORATED ST. LOUIS COUNTY
ZION CEMETERY
ST. VINCENT COMMUNITY CENTER AND WATER PARK
BP GAS STATION
HOLE WORLD RANGE & GOLF
RECTANGULAR RAPID FLASH BEACON FOR EASTBOUND AND WESTBOUND
BUDGET MOTORS
ANGE NAILS
ST. CHARLES ROCK ROAD
PENNSYLVANIA AVENUE
LAUREL HILLS MEMORIAL GARDENS
14TH STREET
NEXTEMPT
FAMILY TREASURES
DAVIS
MC APPLIANCES
SALENO DRIVE
JAMICAN PASTRIES
LEROY AVENUE
OUT
NATIONWIDE CAR SALES
FERGUSON AVENUE
ENGELHOLM AVENUE
NOTES:
ROUTE 180 WILL BE MILLED AND SURFACED AT THE COMPLETION OF SIDEWALK, ENTRANCE AND SIGNAL CONSTRUCTION.
INTERSECTIONS OF NORMANDY AVENUE AND PENNSYLVANIA AVENUE WILL BE COMPLETELY REBUILT.
1/23/2019
12/1/2020
180
MO
SL
ST. LOUIS
J6S3049
MoDOT
MISSOURI DEPARTMENT OF TRANSPORTATION
CONSTRUCTION
JOEL HILGEFORD, P.E.
CHIEF ENGINEER
(573) 751-2551
FAX (573) 751-6555