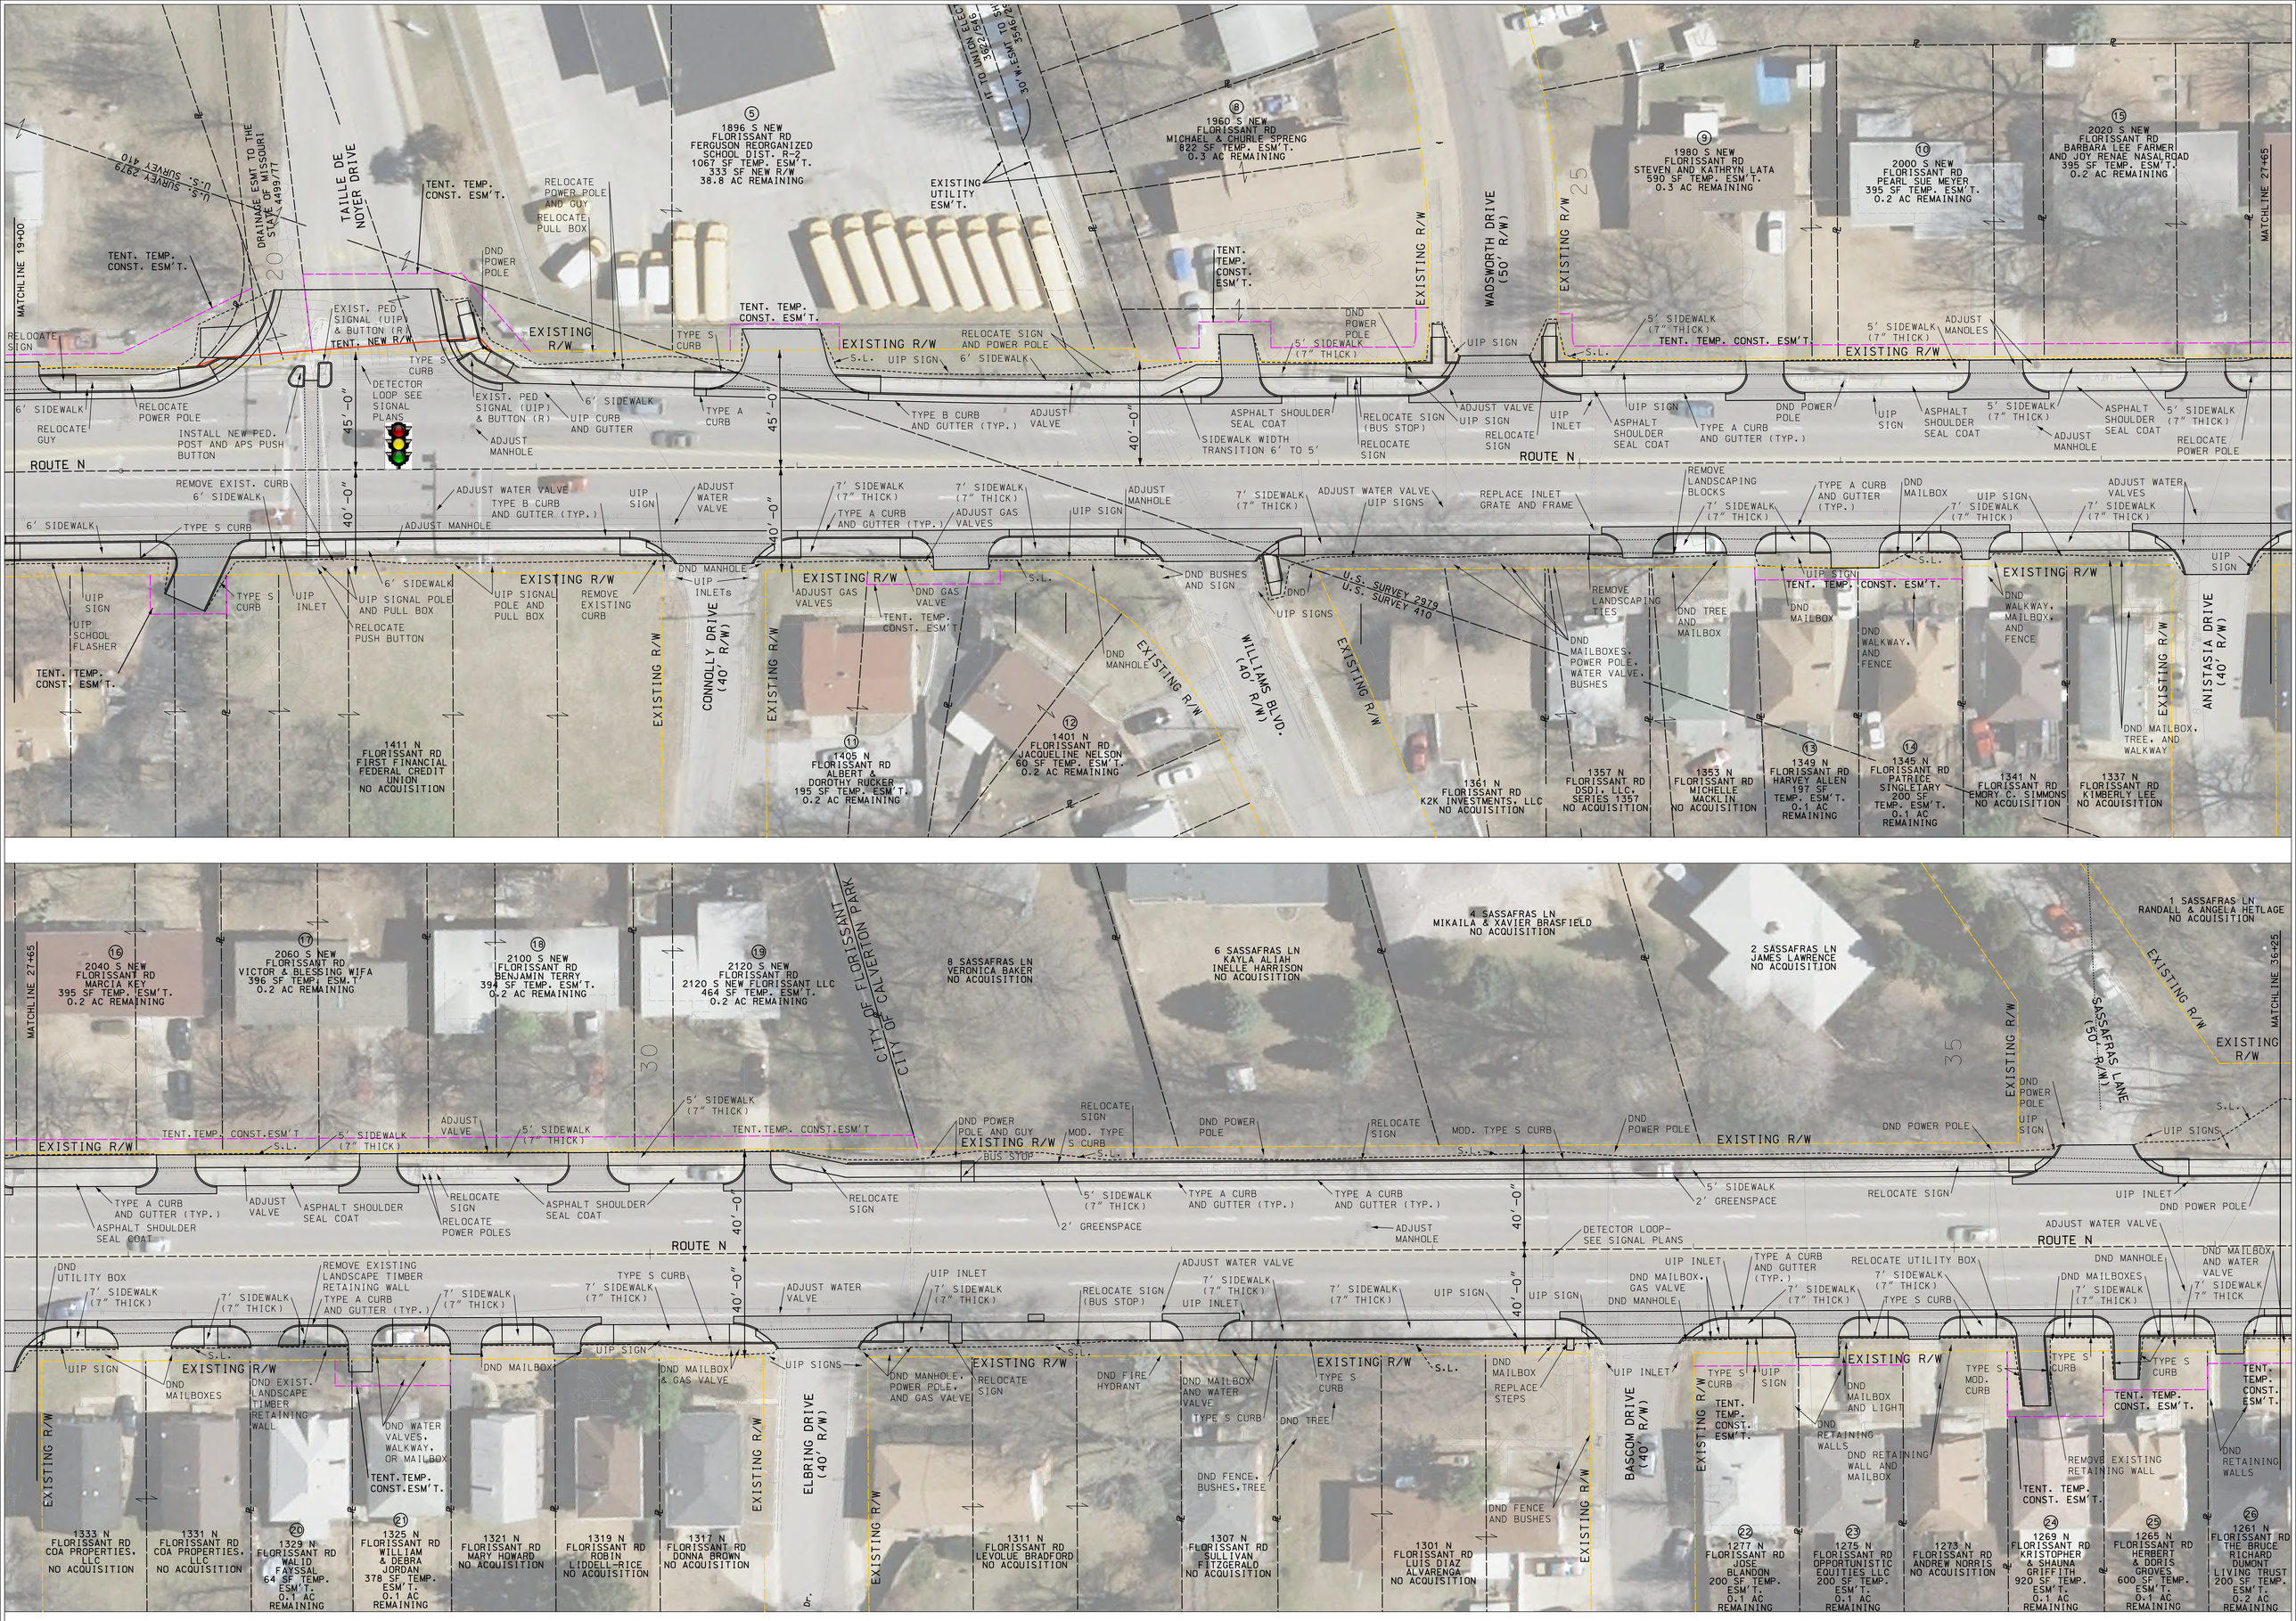

Bartlett & West

1719 SOUTHRIDGE DR. SUITE 100 - JEFFERSON CITY, MO 65109-4000
PHONE 573-634-3181
CERTIFICATE OF AUTHORITY NO. 000167 - ENGINEERING
WWW.BARTLETTWEST.COM

CONCRETE MEDIAN
TRUNCATED DOMES
ASPHALT RESURFACING & COLD MILLING
RAMP/LANDING
SIDEWALK
EXISTING R/W
TENTANTIVE NEW R/W
TENTATIVE TEMPORARY CONSTRUCTION EASEMENT

SCALE
0 20 40 60

MISSOURI HIGHWAYS AND TRANSPORTATION COMMISSION
MoDOT
105 WEST CAPITOL
JEFFERSON CITY, MO 65102
1-888-ASK-MODOT (1-888-275-6636)