



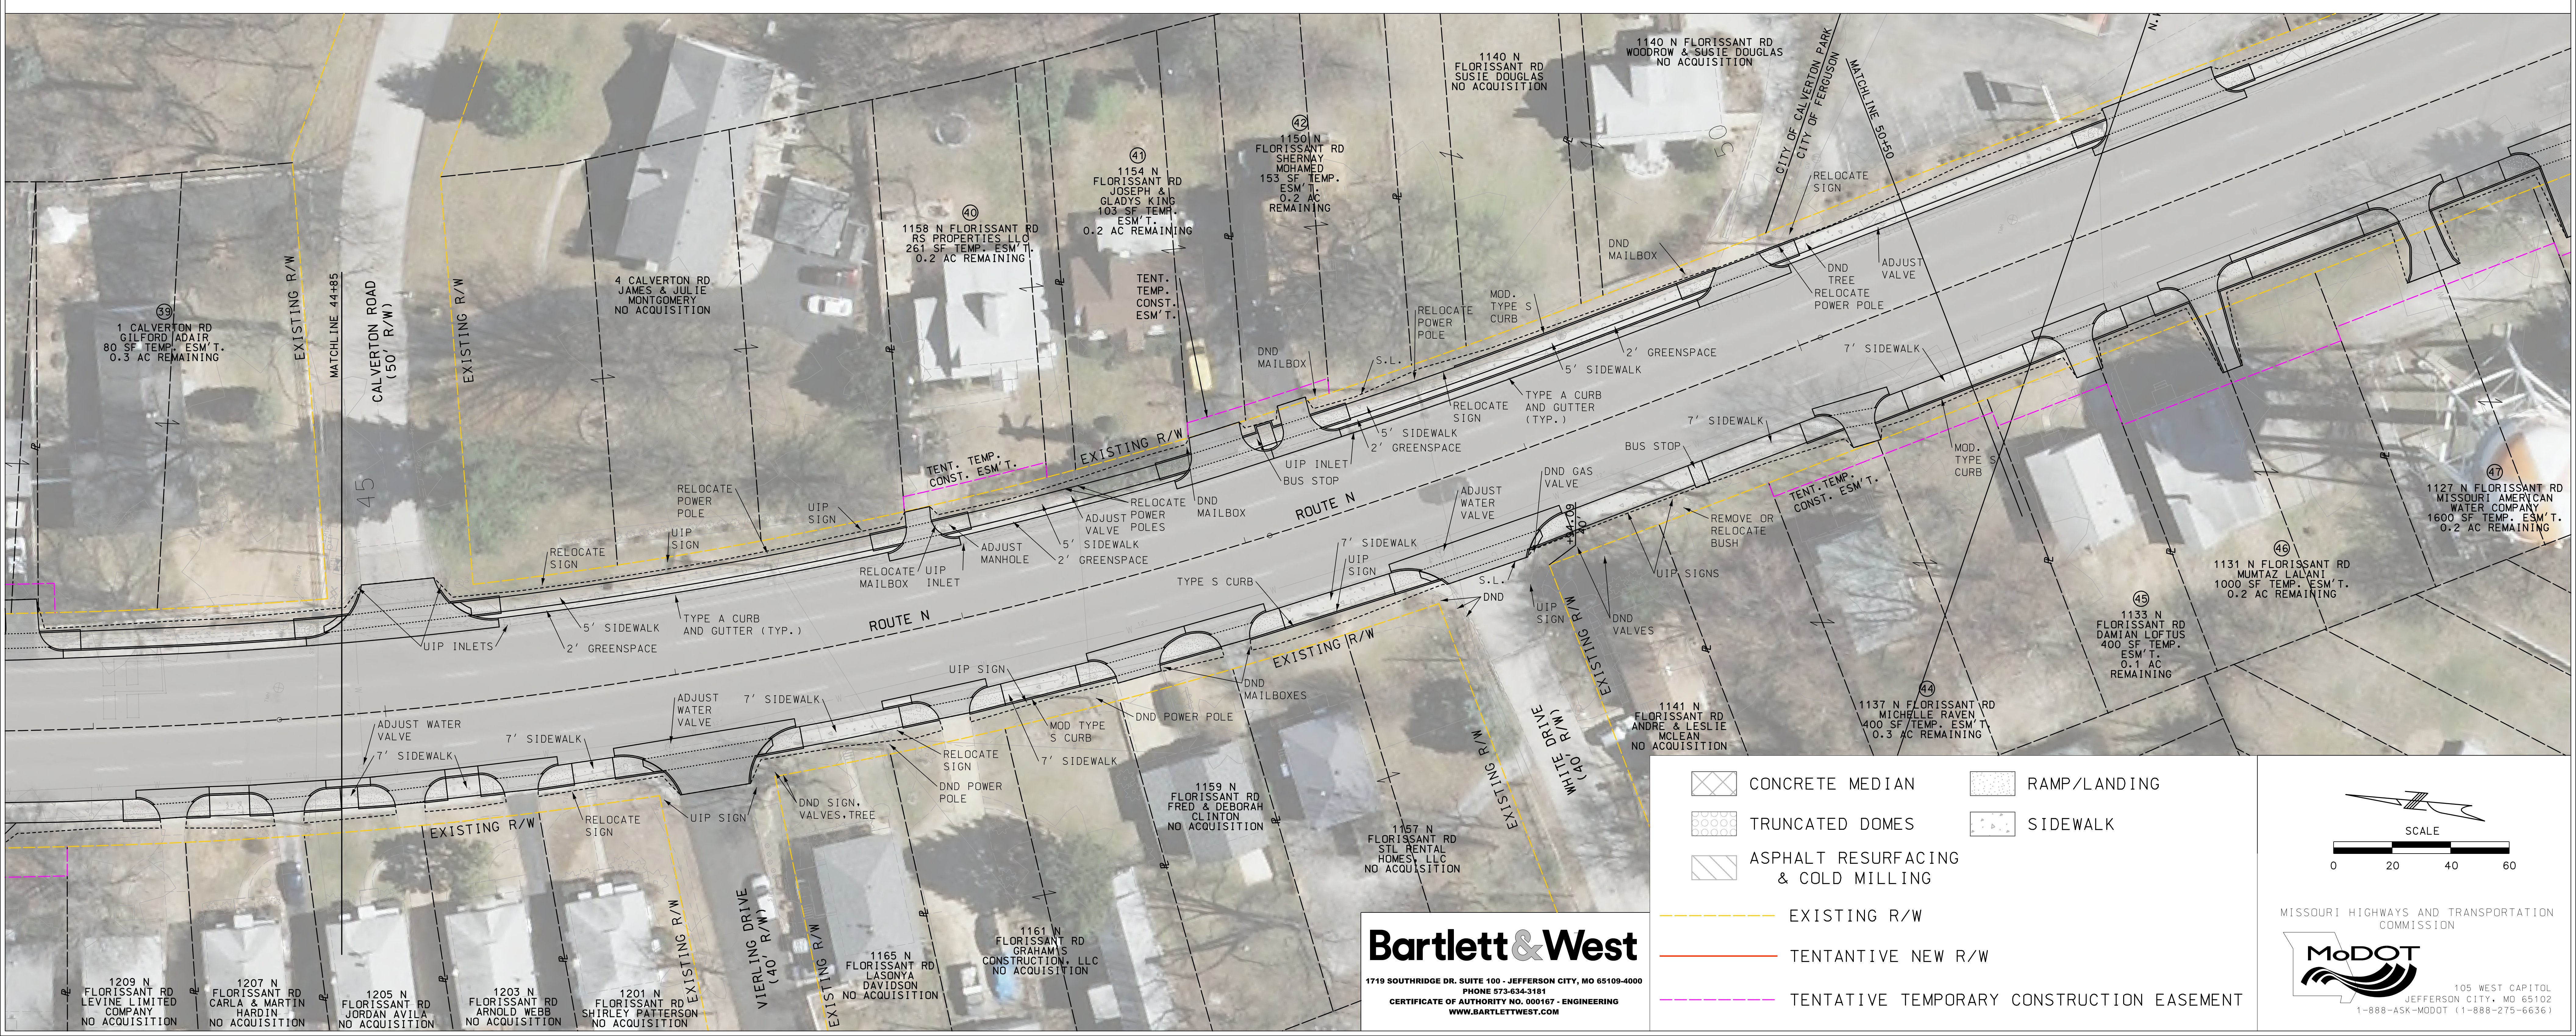

Bartlett & West
1719 SOUTHRIDGE DR. SUITE 100 - JEFFERSON CITY, MO 65109-4000
PHONE 636-634-3181
FAX 636-634-3182
WWW.BARTLETTWEST.COM

- CONCRETE MEDIAN
- TRUNCATED DOMES
- ASPHALT RESURFACING & COLD MILLING
- EXISTING R/W
- TENTATIVE NEW R/W
- TENTATIVE TEMPORARY CONSTRUCTION EASEMENT
- RAMP/LANDING
- SIDEWALK

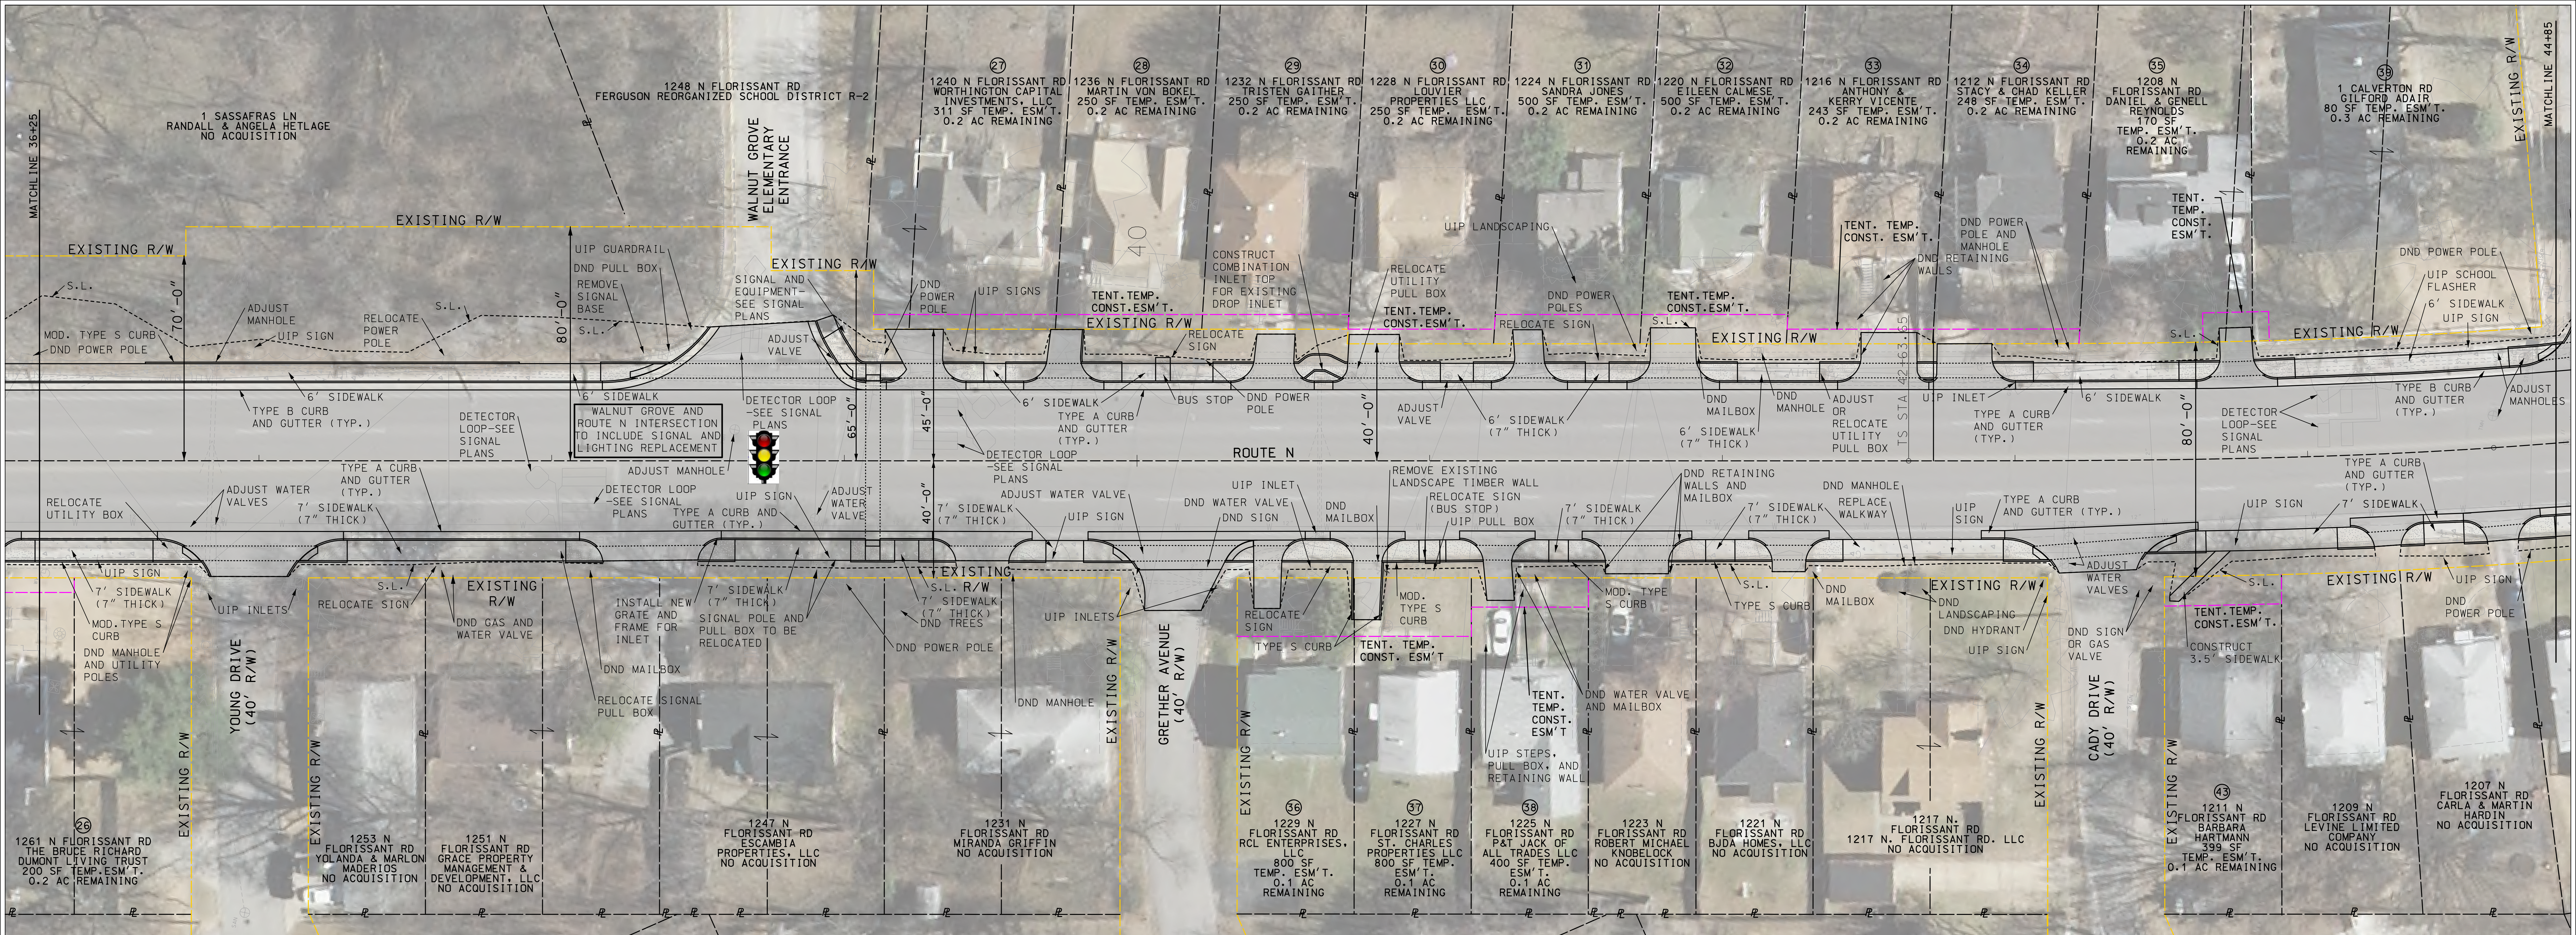