4
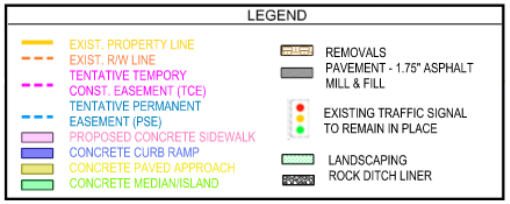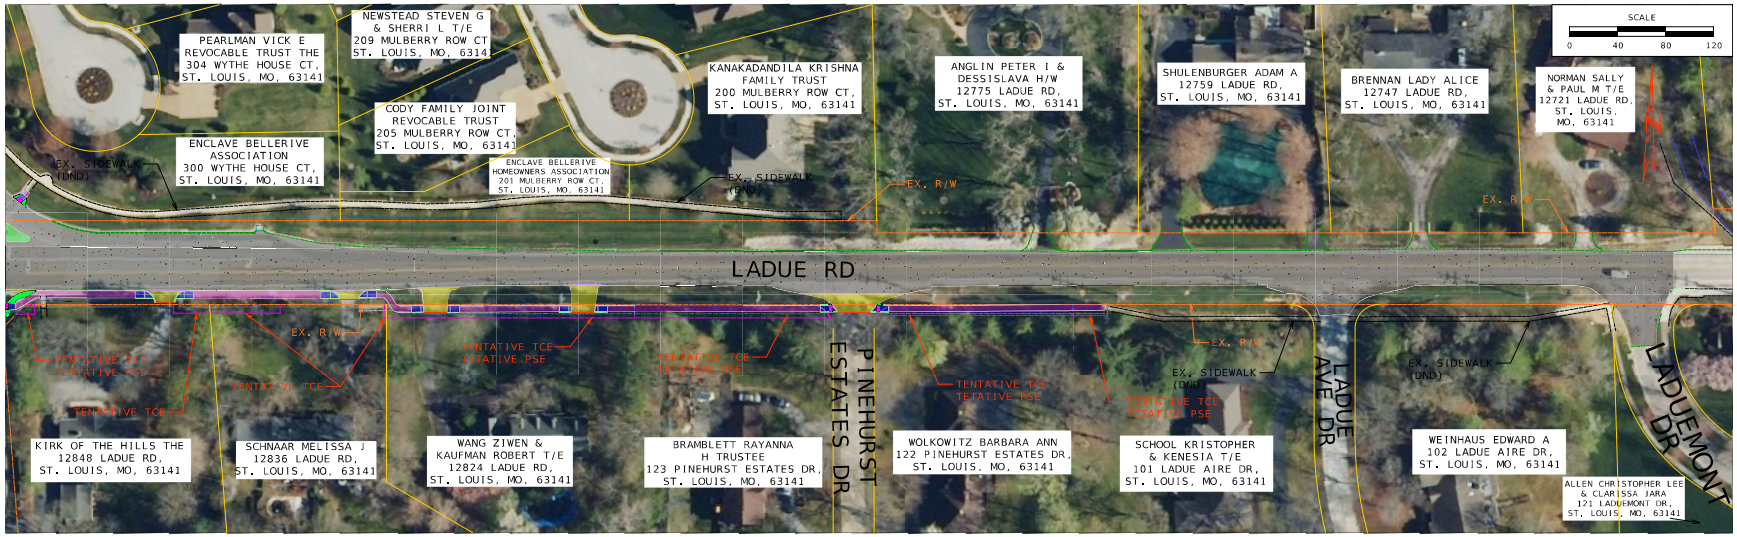
EAST OF BRYN WYCK PL TO EAST OF LADUEMONT DR