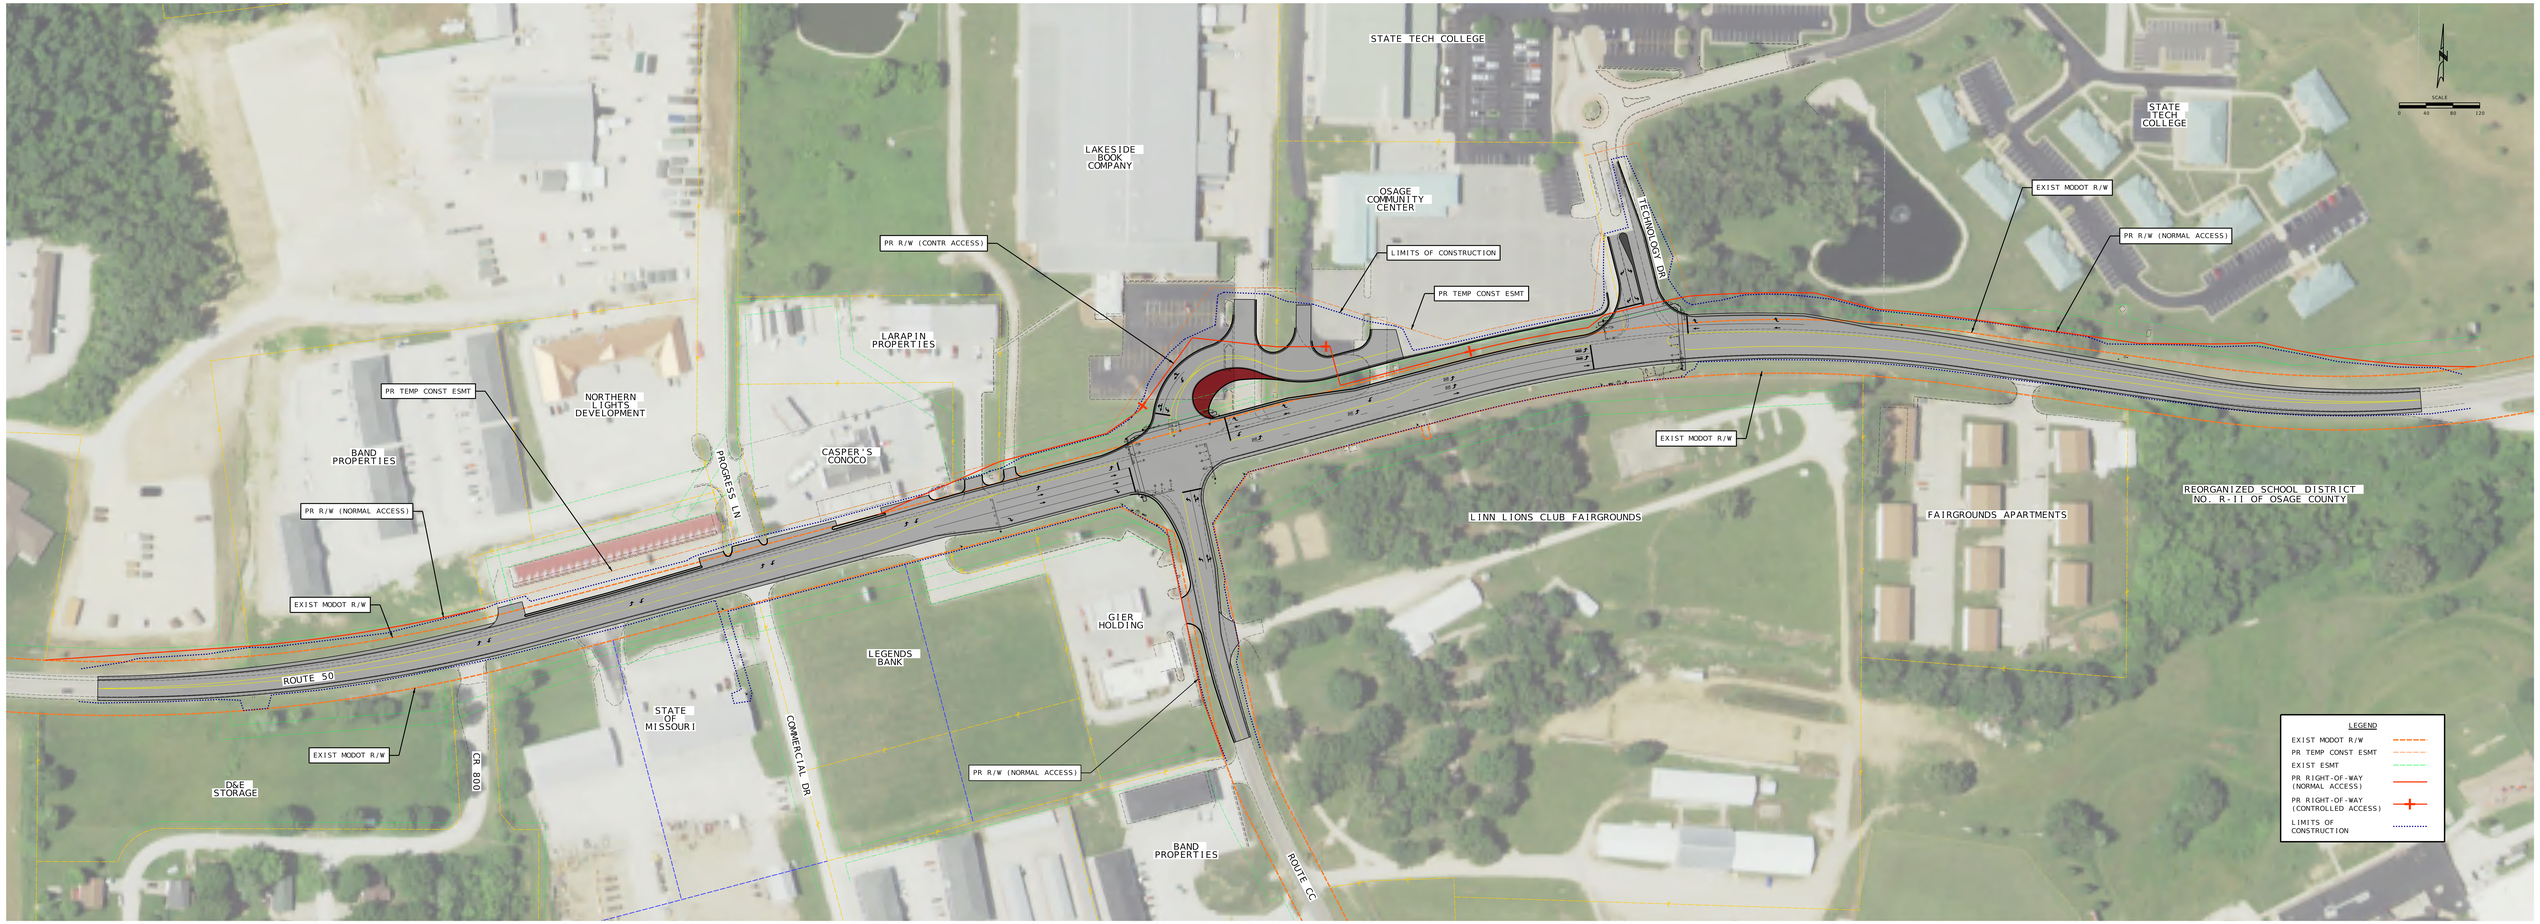
STATE TECH COLLEGE
LAKESIDE BOOK COMPANY
OSAGE COMMUNITY CENTER
STATE TECH COLLEGE
TECHNOLOGY DR
EXIST MODOT R/W
PR R/W (NORMAL ACCESS)
PR R/W (CONTR ACCESS)
LIMITS OF CONSTRUCTION
PR TEMP CONST ESMT
LARAPIN PROPERTIES
NORTHERN LIGHTS DEVELOPMENT
PR TEMP CONST ESMT
BAND PROPERTIES
PROGRESS LN
CASPER'S CONOCO
EXIST MODOT R/W
PR R/W (NORMAL ACCESS)
EXIST MODOT R/W
LINN LIONS CLUB FAIRGROUNDS
FAIRGROUNDS APARTMENTS
REORGANIZED SCHOOL DISTRICT NO. R-II OF OSAGE COUNTY
GIER HOLDING
LEGENDS BANK
ROUTE 50
STATE OF MISSOURI
COMMECIAL DR
EXIST MODOT R/W
CR 800
D&E STORAGE
PR R/W (NORMAL ACCESS)
BAND PROPERTIES
ROUTE CC
SCALE
0 40 80 120
LEGEND
EXIST MODOT R/W
PR TEMP CONST ESMT
EXIST ESMT
PR RIGHT-OF-WAY (NORMAL ACCESS)
PR RIGHT-OF-WAY (CONTROLLED ACCESS)
LIMITS OF CONSTRUCTION