SCALE

0 20 40 60

160

PRELIMINARY PLANS
GREENE COUNTY
US 160

MoDOT

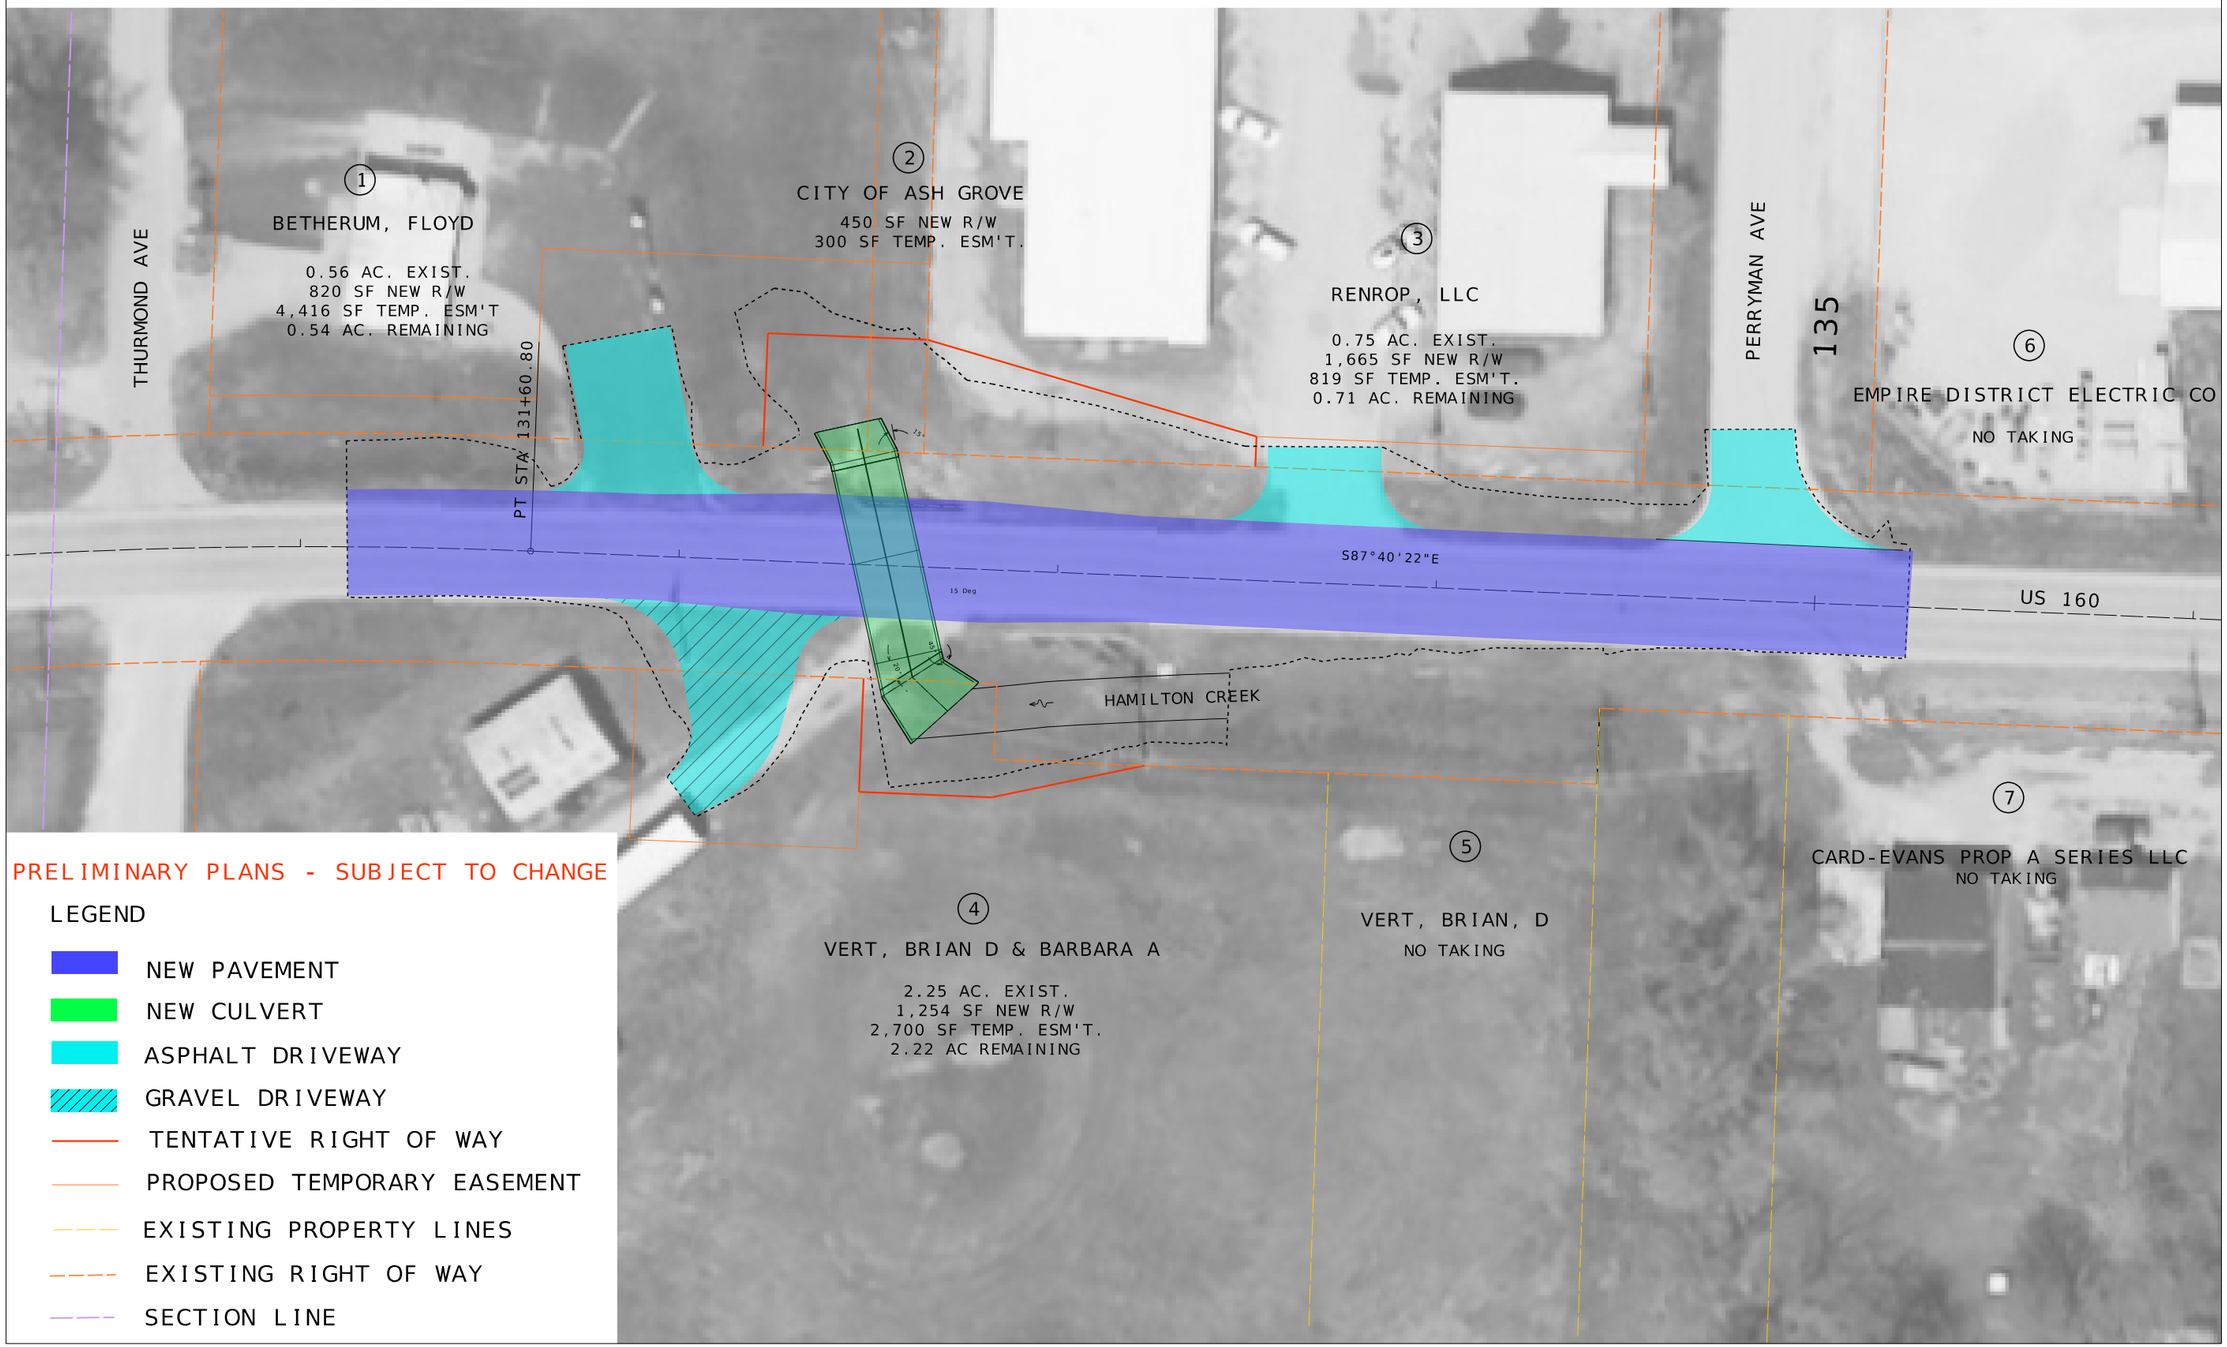

PRELIMINARY PLANS - SUBJECT TO CHANGE

LEGEND

- NEW PAVEMENT
- NEW CULVERT
- ASPHALT DRIVEWAY
- GRAVEL DRIVEWAY
- TENTATIVE RIGHT OF WAY
- PROPOSED TEMPORARY EASEMENT
- EXISTING PROPERTY LINES
- EXISTING RIGHT OF WAY
- SECTION LINE