


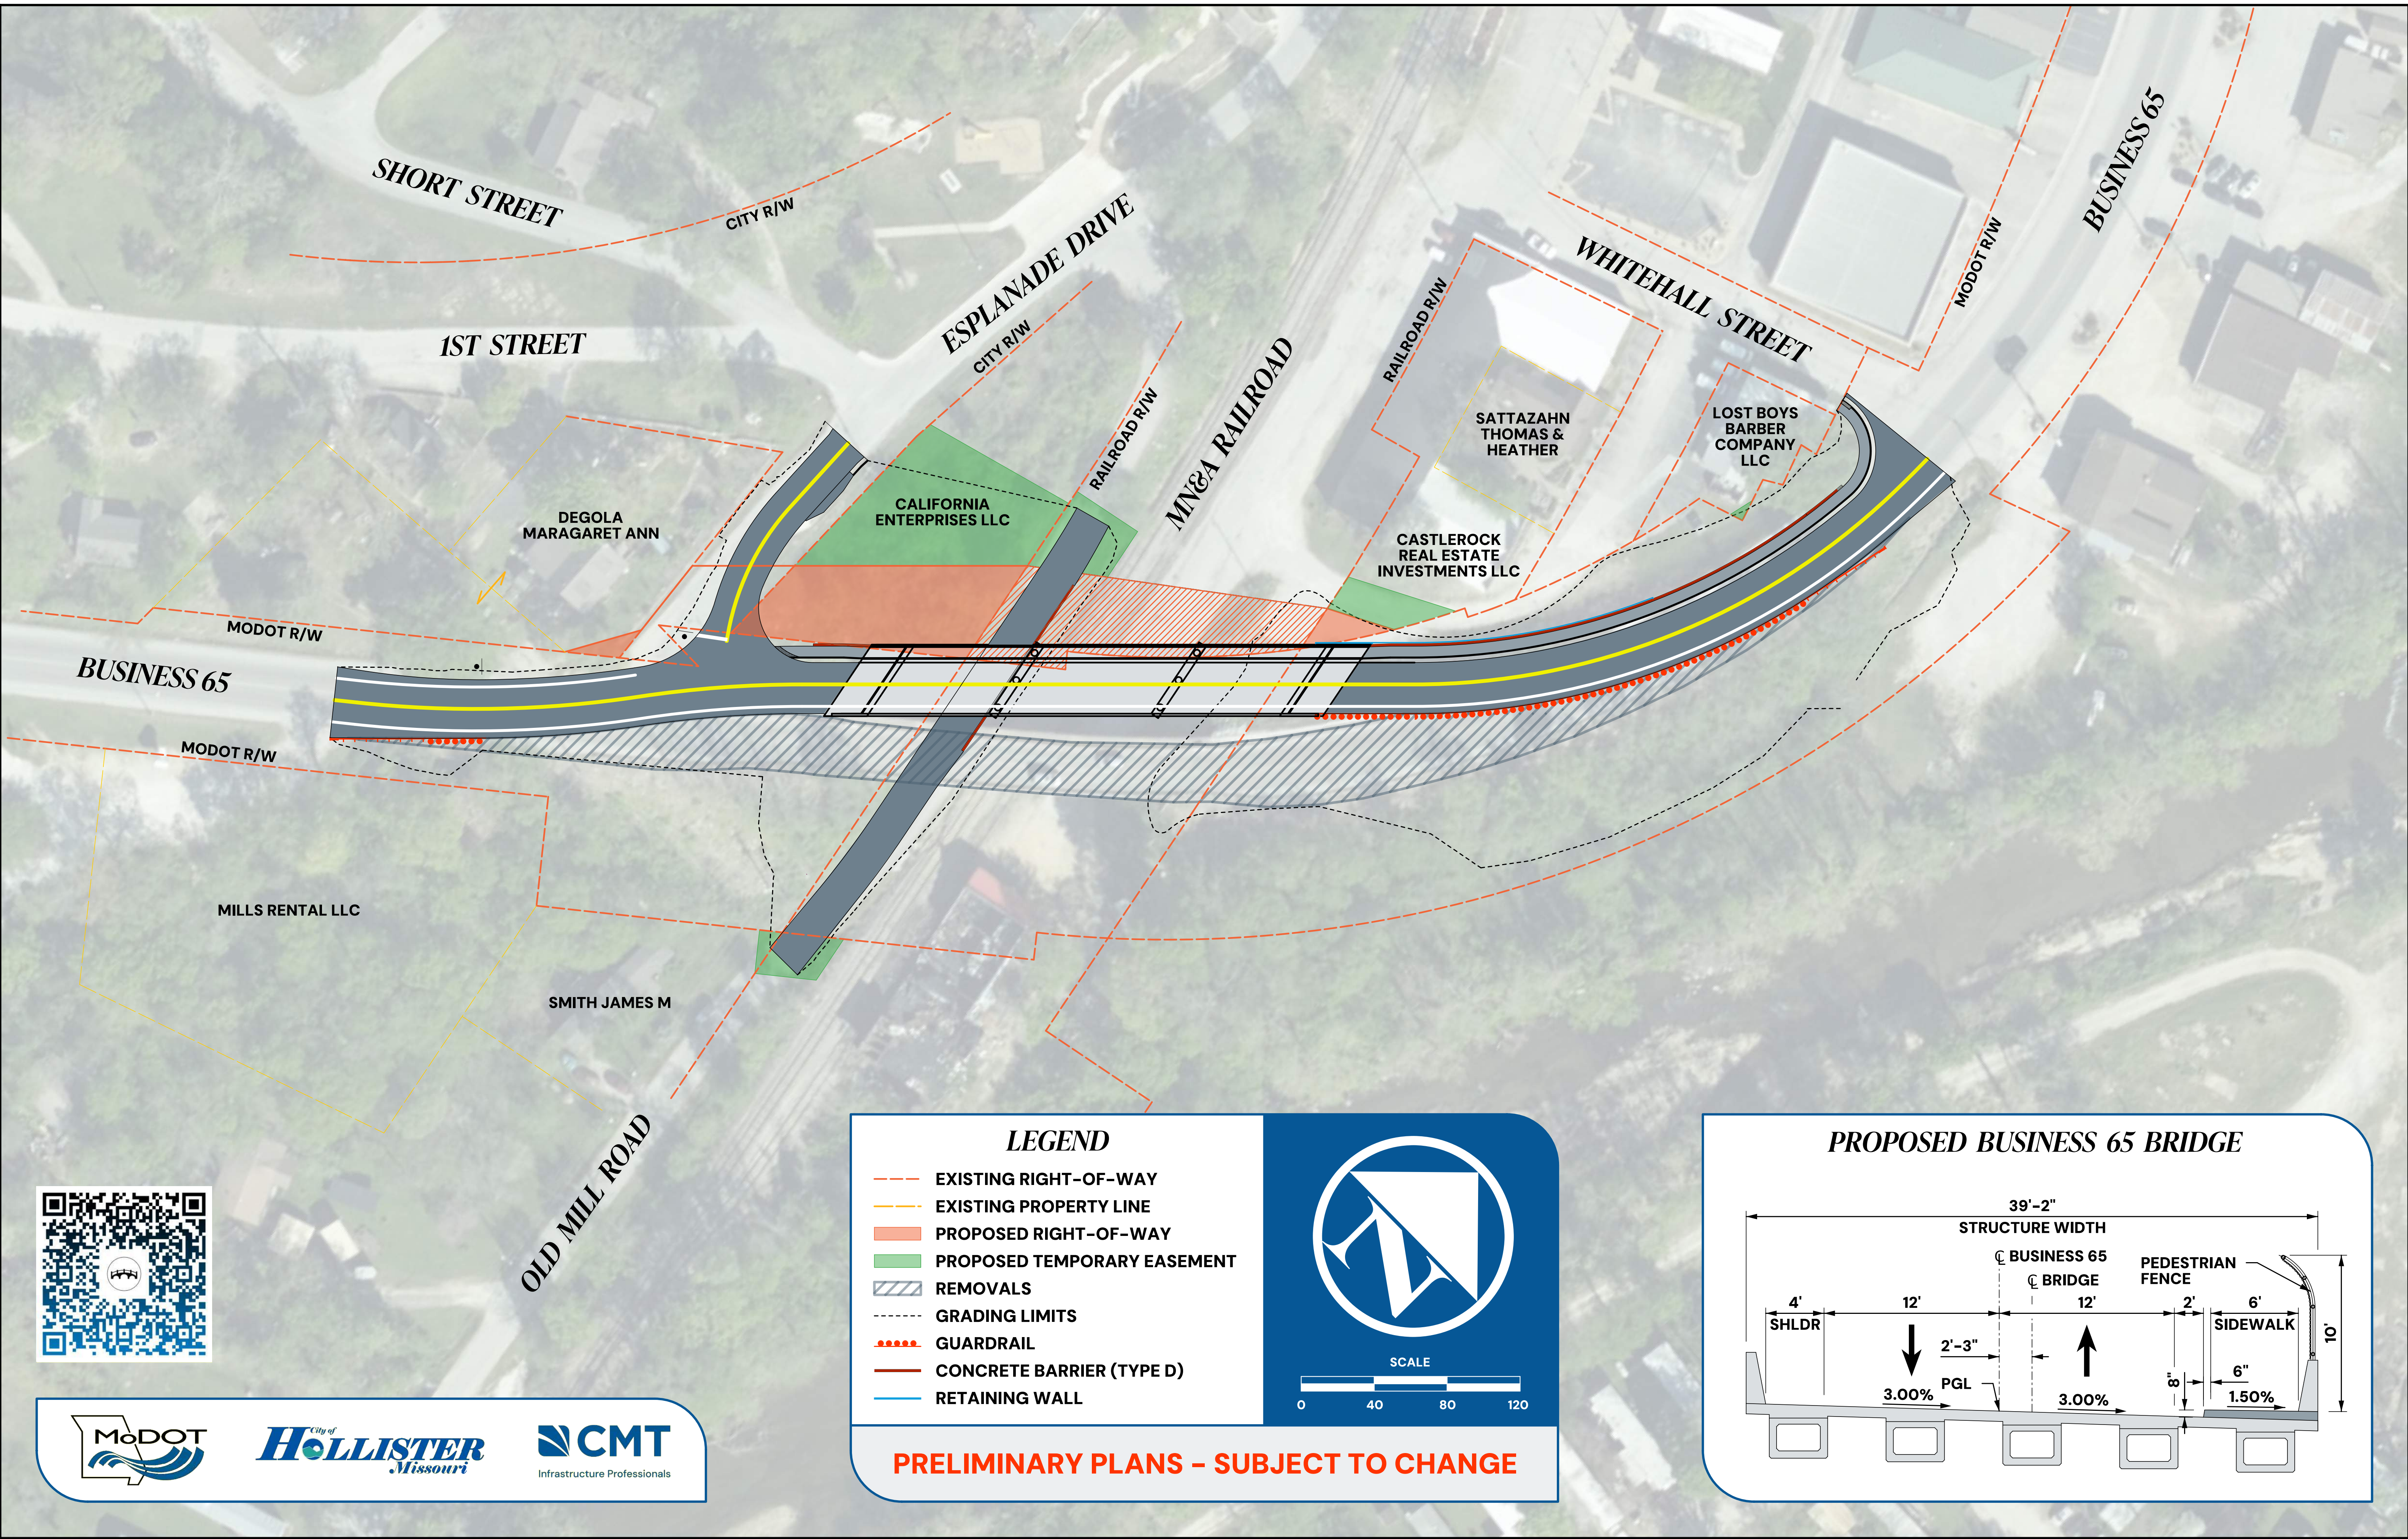

PRELIMINARY PLANS - SUBJECT TO CHANGE