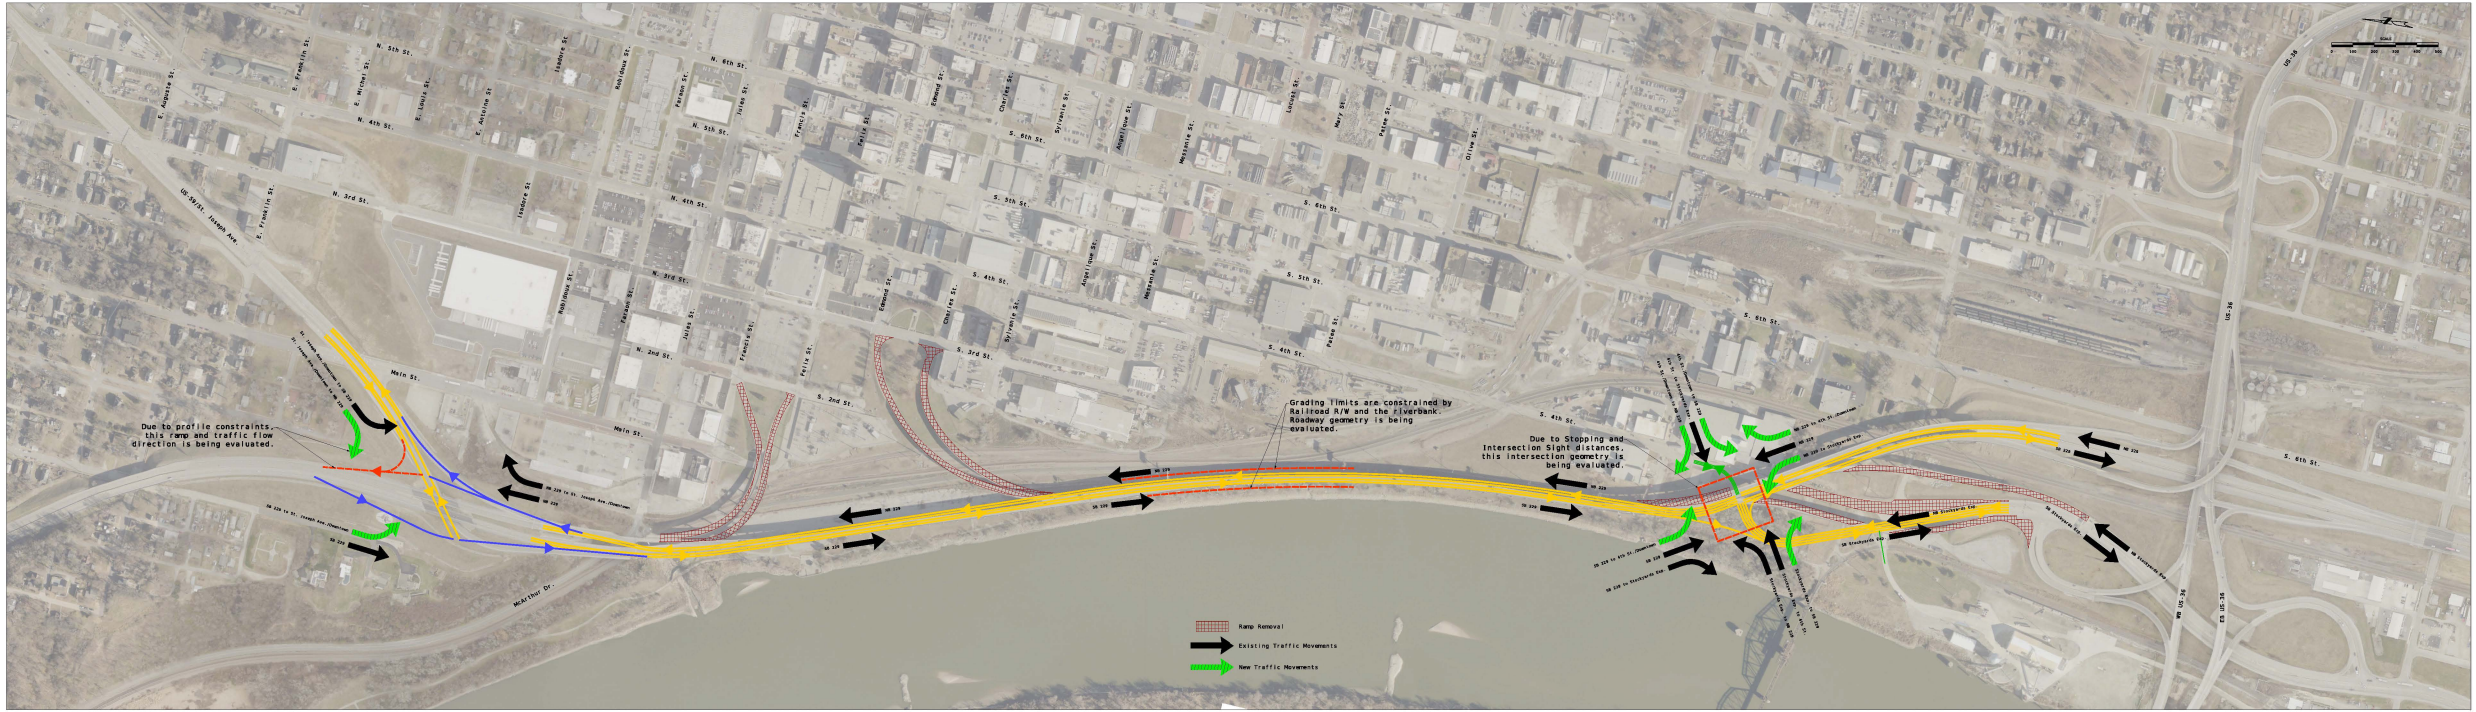

PRELIMINARY NOT FOR CONSTRUCTION

DATE	
SEPTEMBER 9/12/2024	
SCALE	SHEET NO.
1:500	1
DR.	
CHECKED BY	
PROJECT NO.	
REVISE NO.	

DATE	DESCRIPTION


