


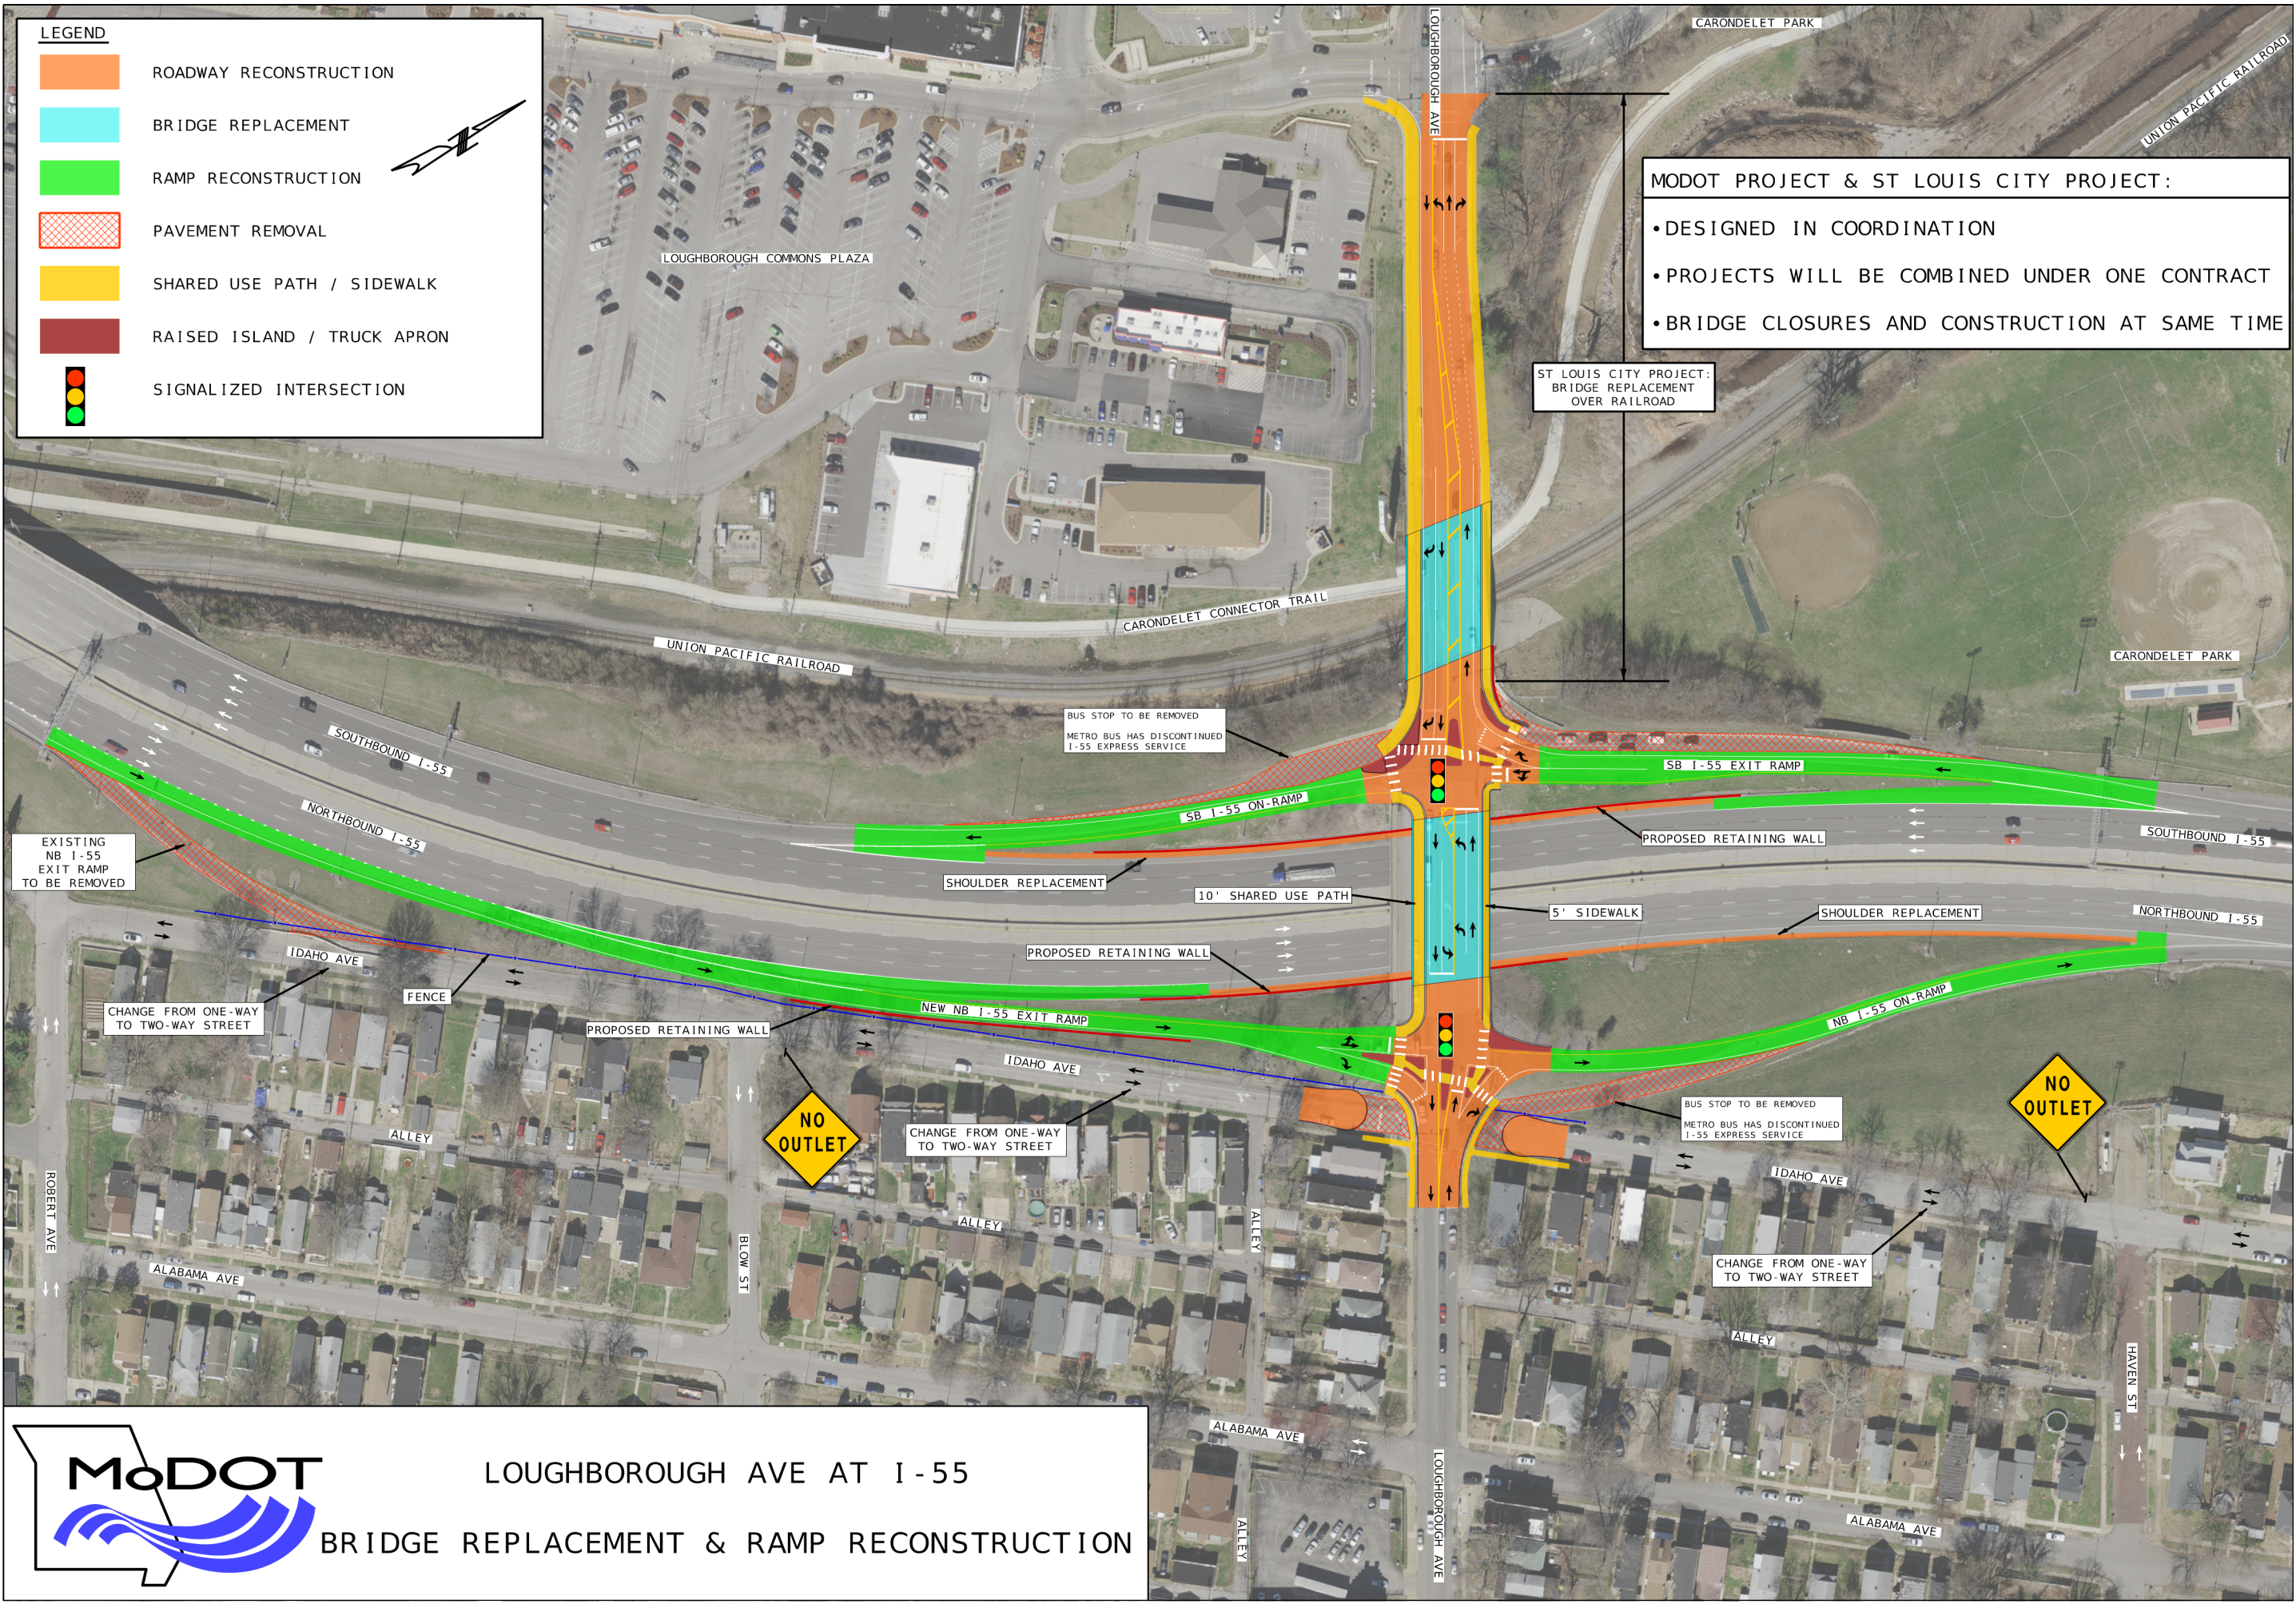

LEGEND

- ROADWAY RECONSTRUCTION
- BRIDGE REPLACEMENT
- RAMP RECONSTRUCTION
- PAVEMENT REMOVAL
- SHARED USE PATH / SIDEWALK
- RAISED ISLAND / TRUCK APRON
- SIGNALIZED INTERSECTION

MODOT PROJECT & ST LOUIS CITY PROJECT:

- DESIGNED IN COORDINATION
- PROJECTS WILL BE COMBINED UNDER ONE CONTRACT
- BRIDGE CLOSURES AND CONSTRUCTION AT SAME TIME



LOUGHBOROUGH AVE AT I-55
BRIDGE REPLACEMENT & RAMP RECONSTRUCTION