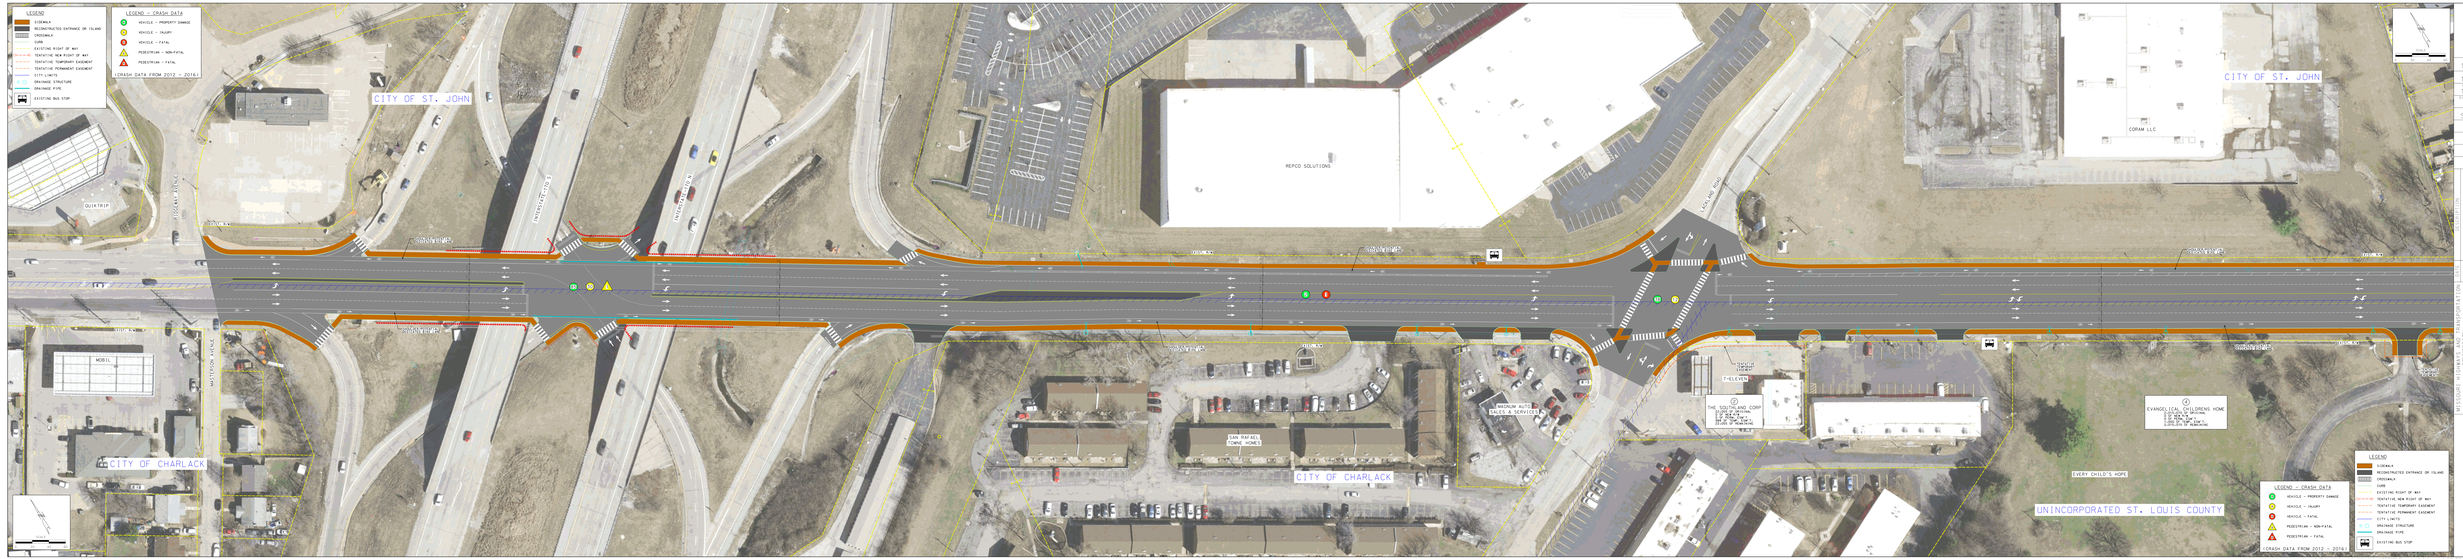
LEGEND
SIDEWALK
RECONSTRUCTED ENTRANCE OR ISLAND
CROSSWALK
CURB
EXISTING RIGHT OF WAY
TENTATIVE NEW RIGHT OF WAY
TENTATIVE TEMPORARY EASEMENT
TENTATIVE PERMANENT EASEMENT
CITY LIMITS
DRAINAGE STRUCTURE
DRAINAGE PIPE
EXISTING BUS STOP
LEGEND - CRASH DATA
VEHICLE - PROPERTY DAMAGE
VEHICLE - INJURY
VEHICLE - FATAL
PEDESTRIAN - NON-FATAL
PEDESTRIAN - FATAL
CRASH DATA FROM 2012 - 2016
CITY OF ST. JOHN
CITY OF CHARLACK
UNINCORPORATED ST. LOUIS COUNTY
QUIKTRIP
MOBIL
REPCO SOLUTIONS
CORAM LLC
SAN RAFAEL TOWNE HOMES
MAXIUM AUTO SALES & SERVICES
7-ELEVEN
THE SOUTHLAND CORP
EVANGELICAL CHILDRENS HOME
EVERY CHILD'S HOPE
INTERSTATE 170
LACLEDE ROAD
WATSON VILLAGE
CHARLACK ROAD
COLUMBIA
GRAVOIS
GRAND
ST. LOUIS
MO
J653049
PROJECT NO.
MISSOURI DEPARTMENT OF TRANSPORTATION
MoDOT
MISSOURI DEPARTMENT OF TRANSPORTATION
PLAN VIEW
PLAN VIEW
PLAN VIEW