


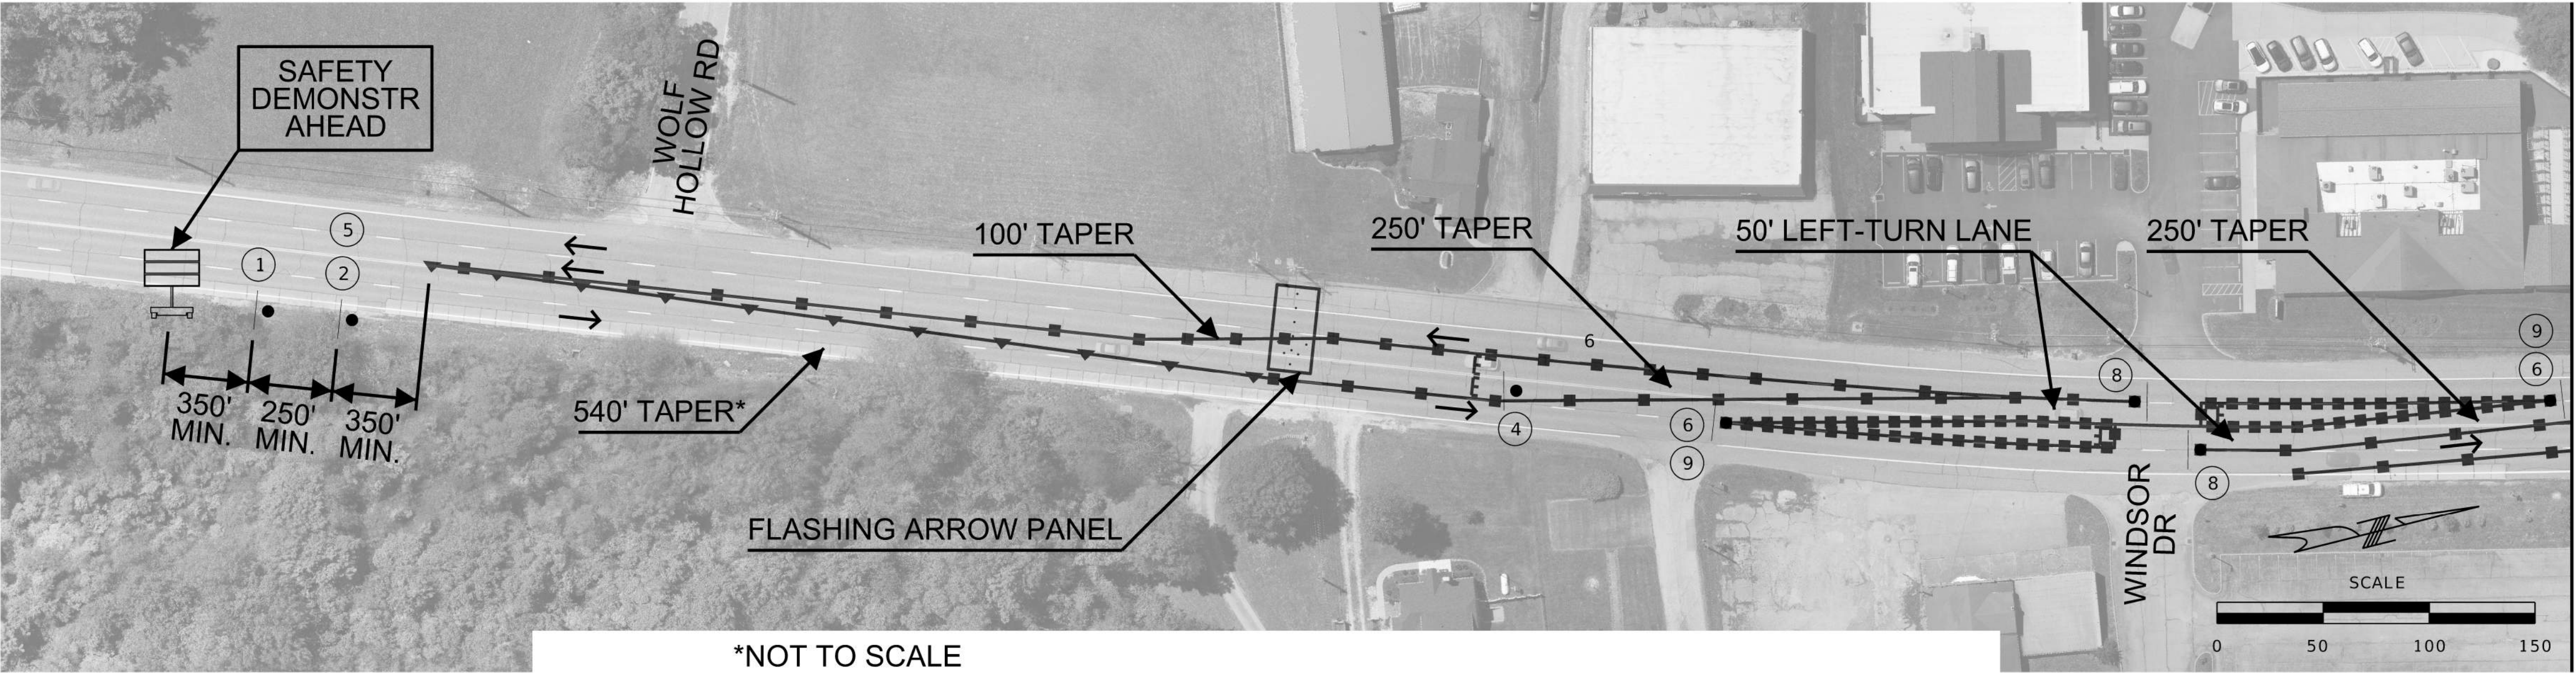

*NOT TO SCALE

TRAFFIC CONTROL LEGEND


- SIGN (SINGLE SIDED)
- ▲ DIRECTION INDICATOR BARRICADE
- CHANNELIZER
- E BARRICADE
- CHANGEABLE MESSAGE BOARD
- FLASHING ARROW PANEL




CENTER LANE
OR
LEFT LANE



CENTER
OR
LEFT

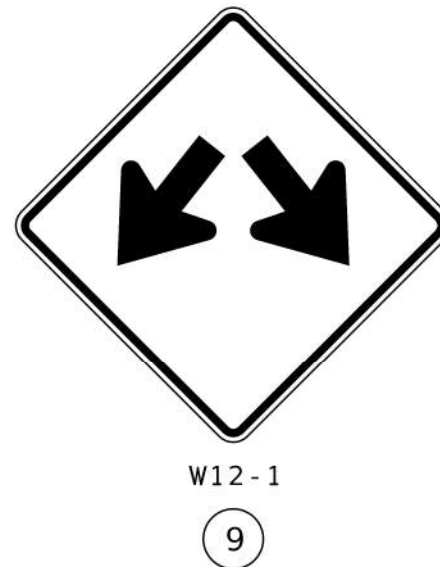

TRAFFIC CONTROL NOTES
1. CHANNELIZERS TO BE SPACED AT 35', EXCEPT AT INTERSECTIONS AND DRIVEWAYS, WHERE THEY SHALL BE SPACED AT 10'.
2. BARRICADES TO BE PLACED DOWNSTREAM OF INTERSECTIONS AND DRIVEWAYS, OR SPACED AT 500' WHERE POSSIBLE.
3. STRIPING SHOWN IS REPRESENTATIVE ONLY. NO TEMPORARY STRIPING WILL BE PLACED AS PART OF THE SAFETY DEMONSTRATION.

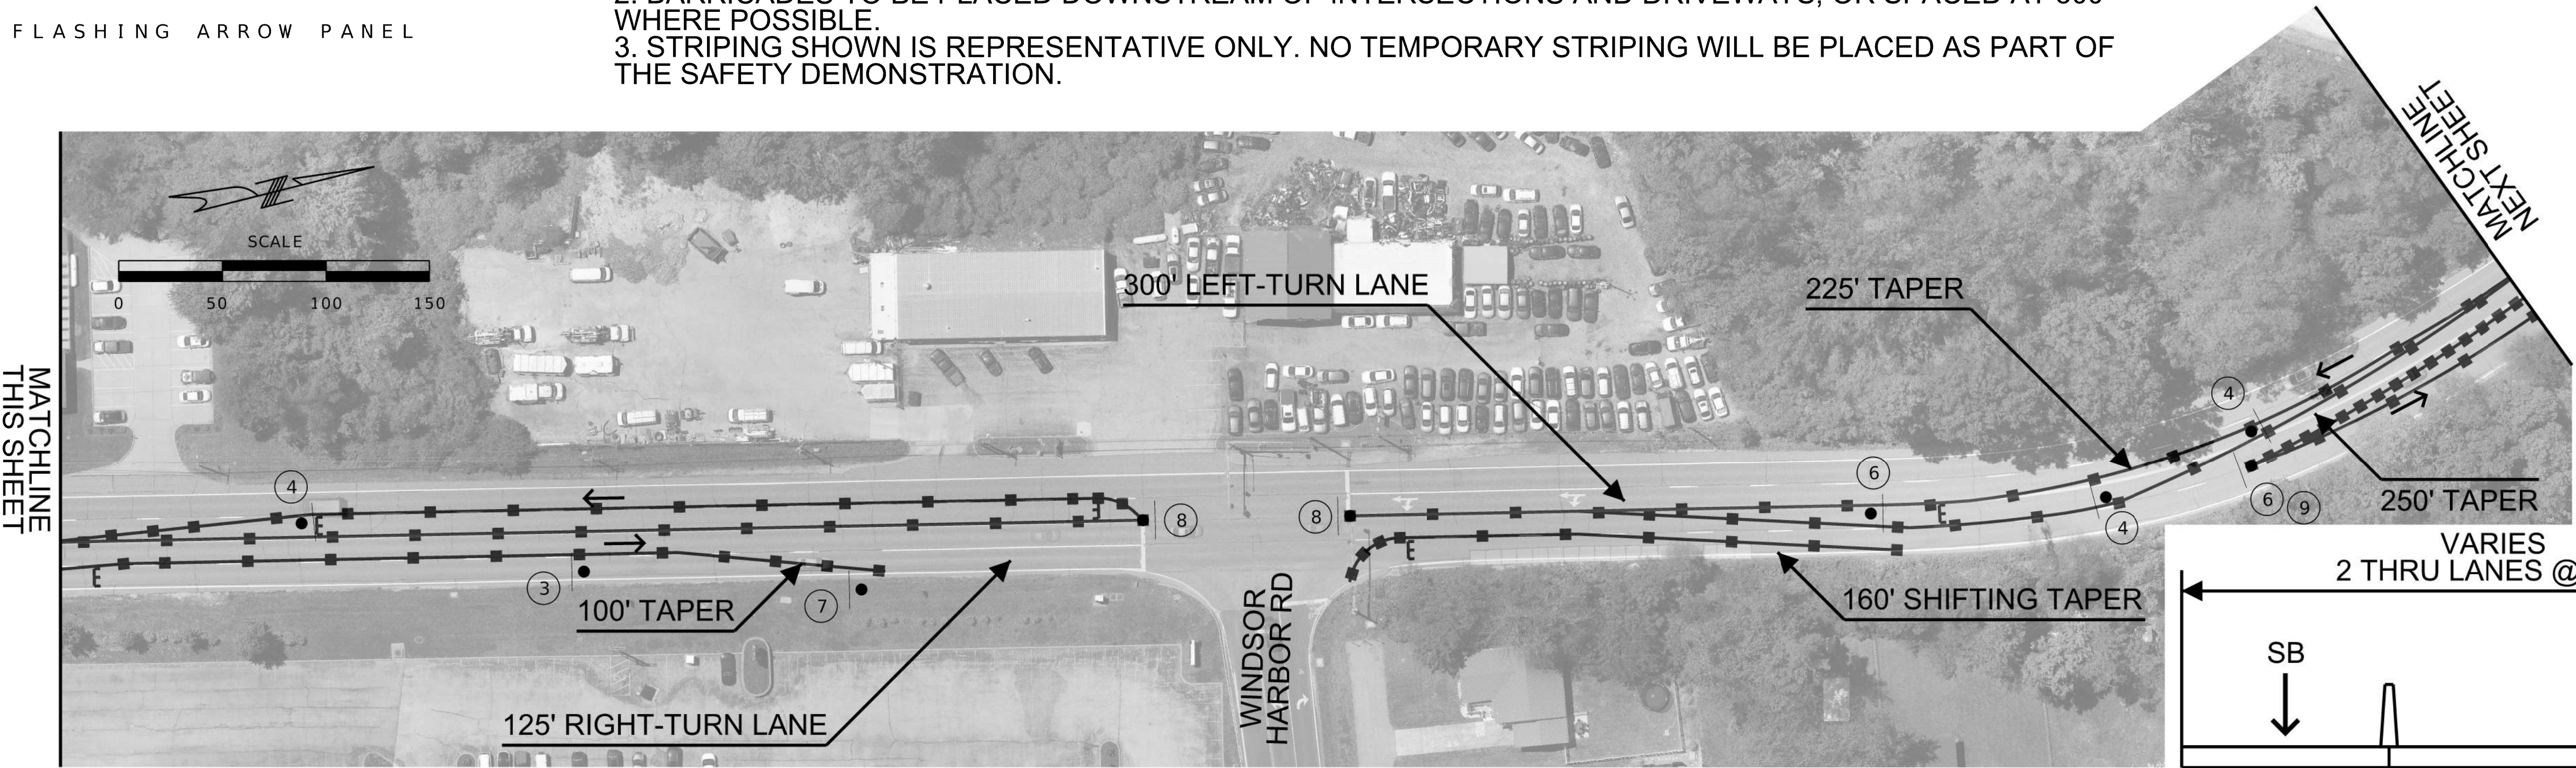

CONCEPT
PLANS
NOT APPROVED
FOR
CONSTRUCTION

DATE PREPARED

ROUTE 61-67
DISTRICT SL
STATE MO
SHEET NO. 1


COUNTY JEFFERSON
JOB NO.

PROJECT NO. SL0284
PROJECT NO.

BRIDGE NO.

DESCRIPTION	DATE

MISSOURI HIGHWAYS AND TRANSPORTATION COMMISSION

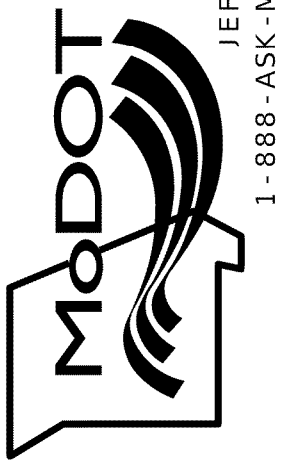

GBA
16305 SWINGLEY RIDGE RD
ST. 300
CHESTERFIELD, MO 63017
314.231.0100
GBAteam.com

GEORGE BUTLER
ASSOCIATES, INC.
PRO. ENGINEER 000133
ARCHITECT 000212
PRO. LAND SURVEYOR 000059

IF A SEAL IS PRESENT ON THIS SHEET IT HAS BEEN ELECTRONICALLY SEALED AND DATED.

CONCEPT
PLANS
NOT APPROVED
FOR
CONSTRUCTION

DATE PREPARED

ROUTE	STATE
61-67	MO
DISTRICT	SHEET NO.
SL	3

COUNTY
JEFFERSON
JOB NO.

PROJECT NO.
SL0284
PROJECT NO.

BRIDGE NO.

DESCRIPTION	DATE


MISSOURI HIGHWAYS AND TRANSPORTATION
COMMISSION

105 WEST CAPITOL
JEFFERSON CITY, MO 65102
1-888-ASK-MODOT (1-888-275-6636)

GBA
16305 SWINGLEY RIDGE RD
ST. 300
CHESTERFIELD, MO 63017
314.231.0100
GBAteam.com

GEORGE BUTLER
ASSOCIATES, INC.
PRO. ENGINEER 000133
ARCHITECT 000212
PRO. LAND SURVEYOR 000059

IF A SEAL IS PRESENT ON THIS SHEET IT HAS BEEN ELECTRONICALLY SEALED AND DATED.

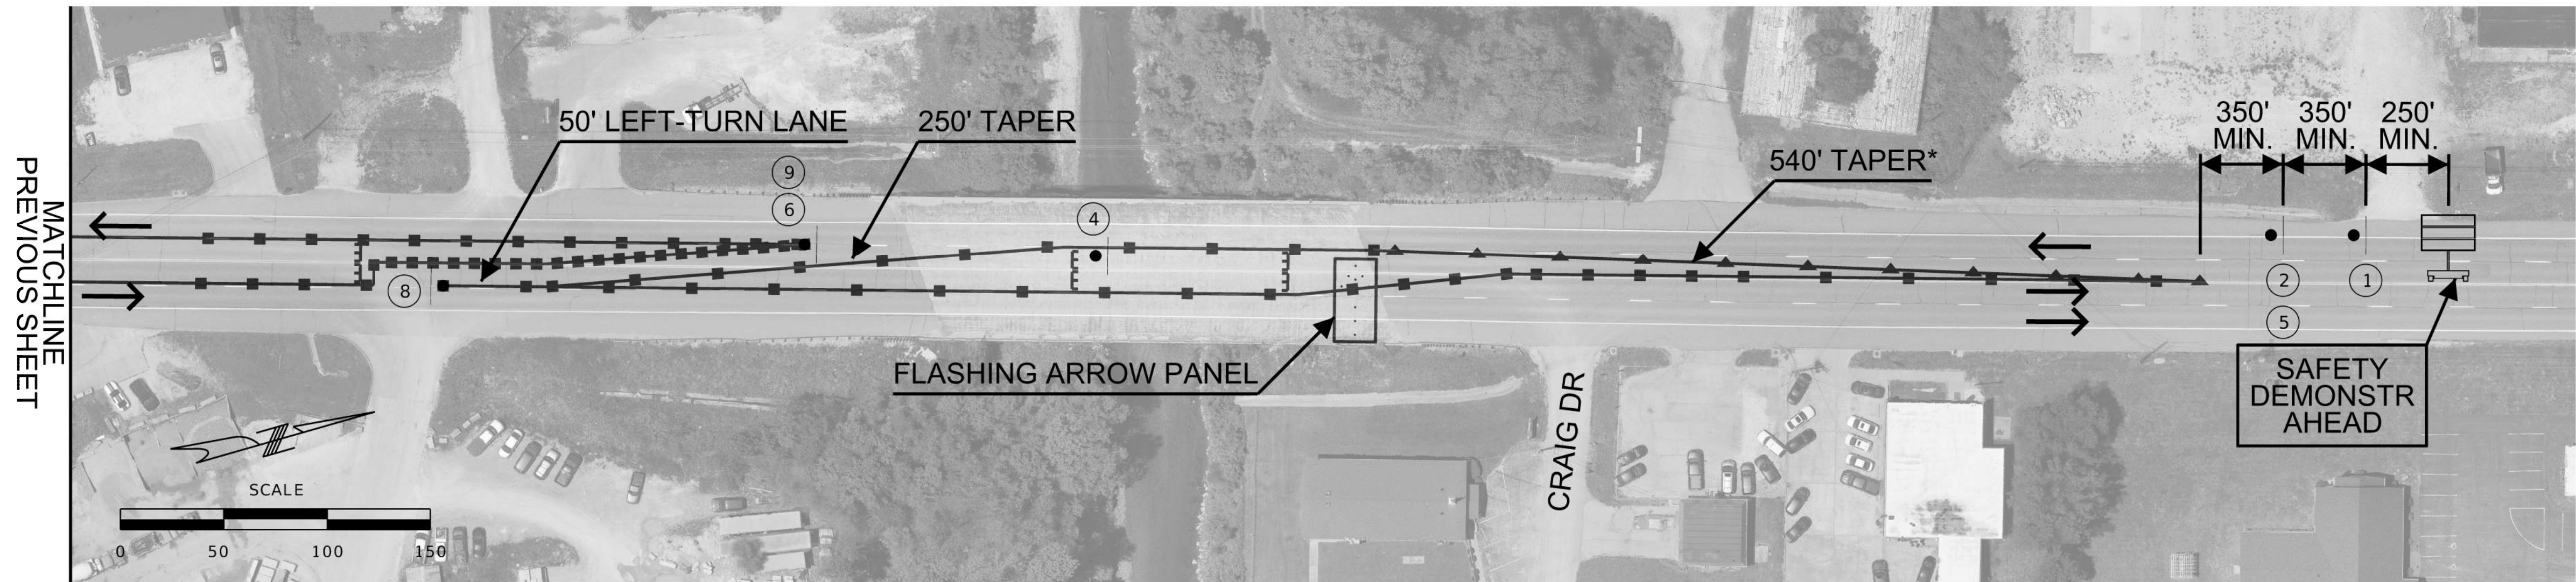

*NOT TO SCALE

TRAFFIC CONTROL LEGEND

- SIGN (SINGLE SIDED)
- ▲ DIRECTION INDICATOR BARRICADE
- CHANNELIZER
- E BARRICADE
- CHANGEABLE MESSAGE BOARD
- FLASHING ARROW PANEL

TRAFFIC CONTROL NOTES
1. CHANNELIZERS TO BE SPACED AT 35', EXCEPT AT INTERSECTIONS AND DRIVEWAYS , WHERE THEY SHALL BE SPACED AT 10'.
2. BARRICADES TO BE PLACED DOWNSTREAM OF INTERSECTIONS AND DRIVEWAYS, OR SPACED AT 500' WHERE POSSIBLE.
3. STRIPING SHOWN IS REPRESENTATIVE ONLY. NO TEMPORARY STRIPING WILL BE PLACED AS PART OF THE SAFETY DEMONSTRATION.

