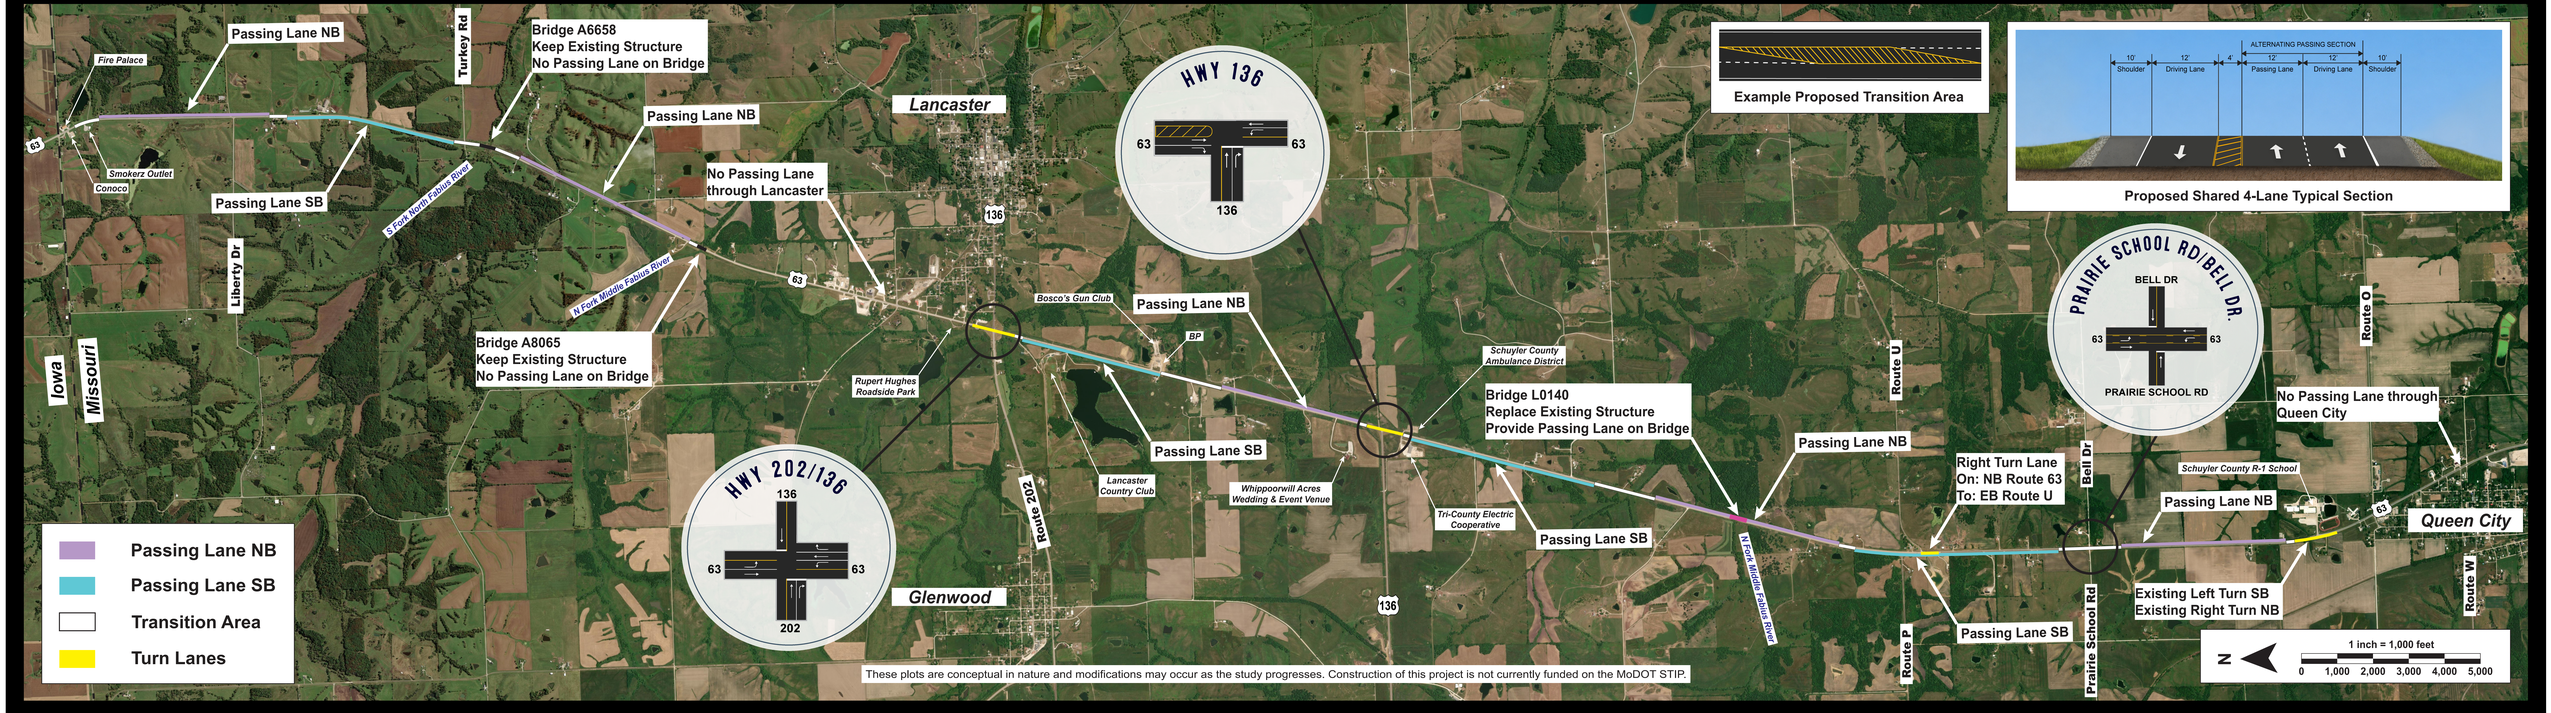



MoDOT

HG Consult Inc engineers planners

SHARED 4-LANE LAYOUT
EXHIBIT 1 OF 2

U.S. ROUTE 63 CONCEPTUAL STUDY

SCHUYLER AND ADAIR COUNTIES

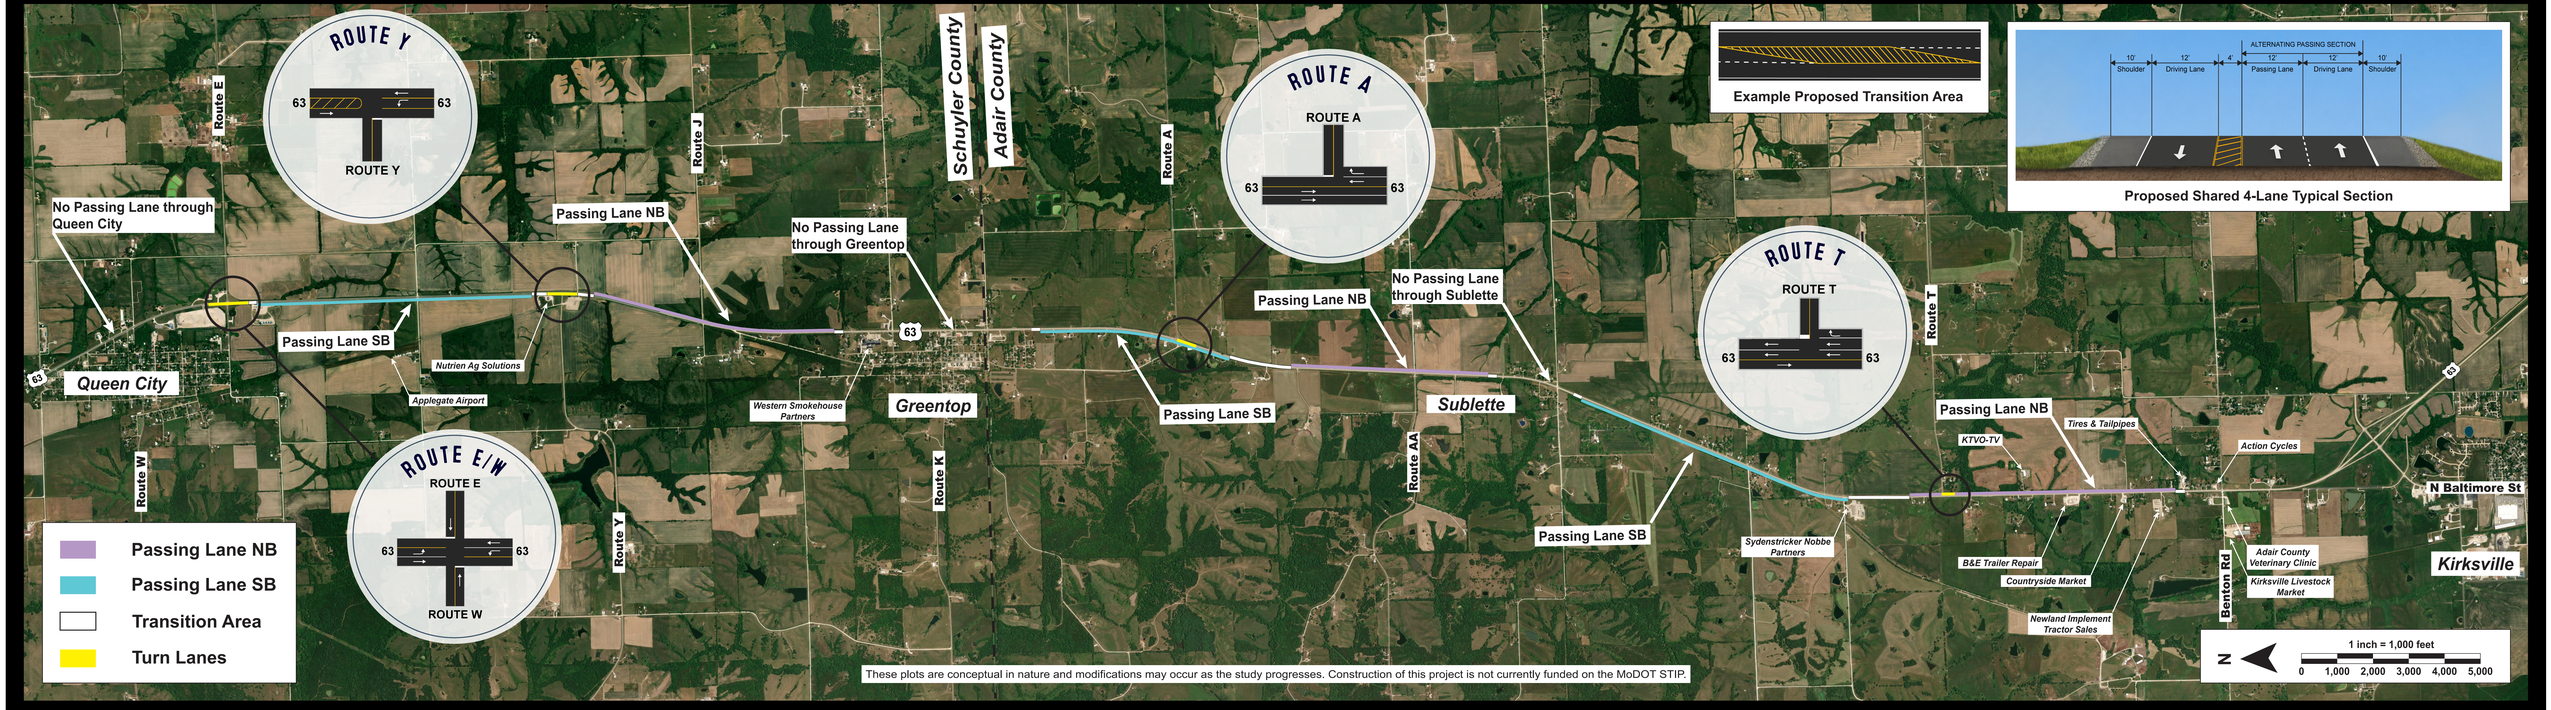

These plots are conceptual in nature and modifications may occur as the study progresses. Construction of this project is not currently funded on the MoDOT STIP.

SHARED 4-LANE LAYOUT
EXHIBIT 2 OF 2

U.S. ROUTE 63 CONCEPTUAL STUDY

SCHUYLER AND ADAIR COUNTIES