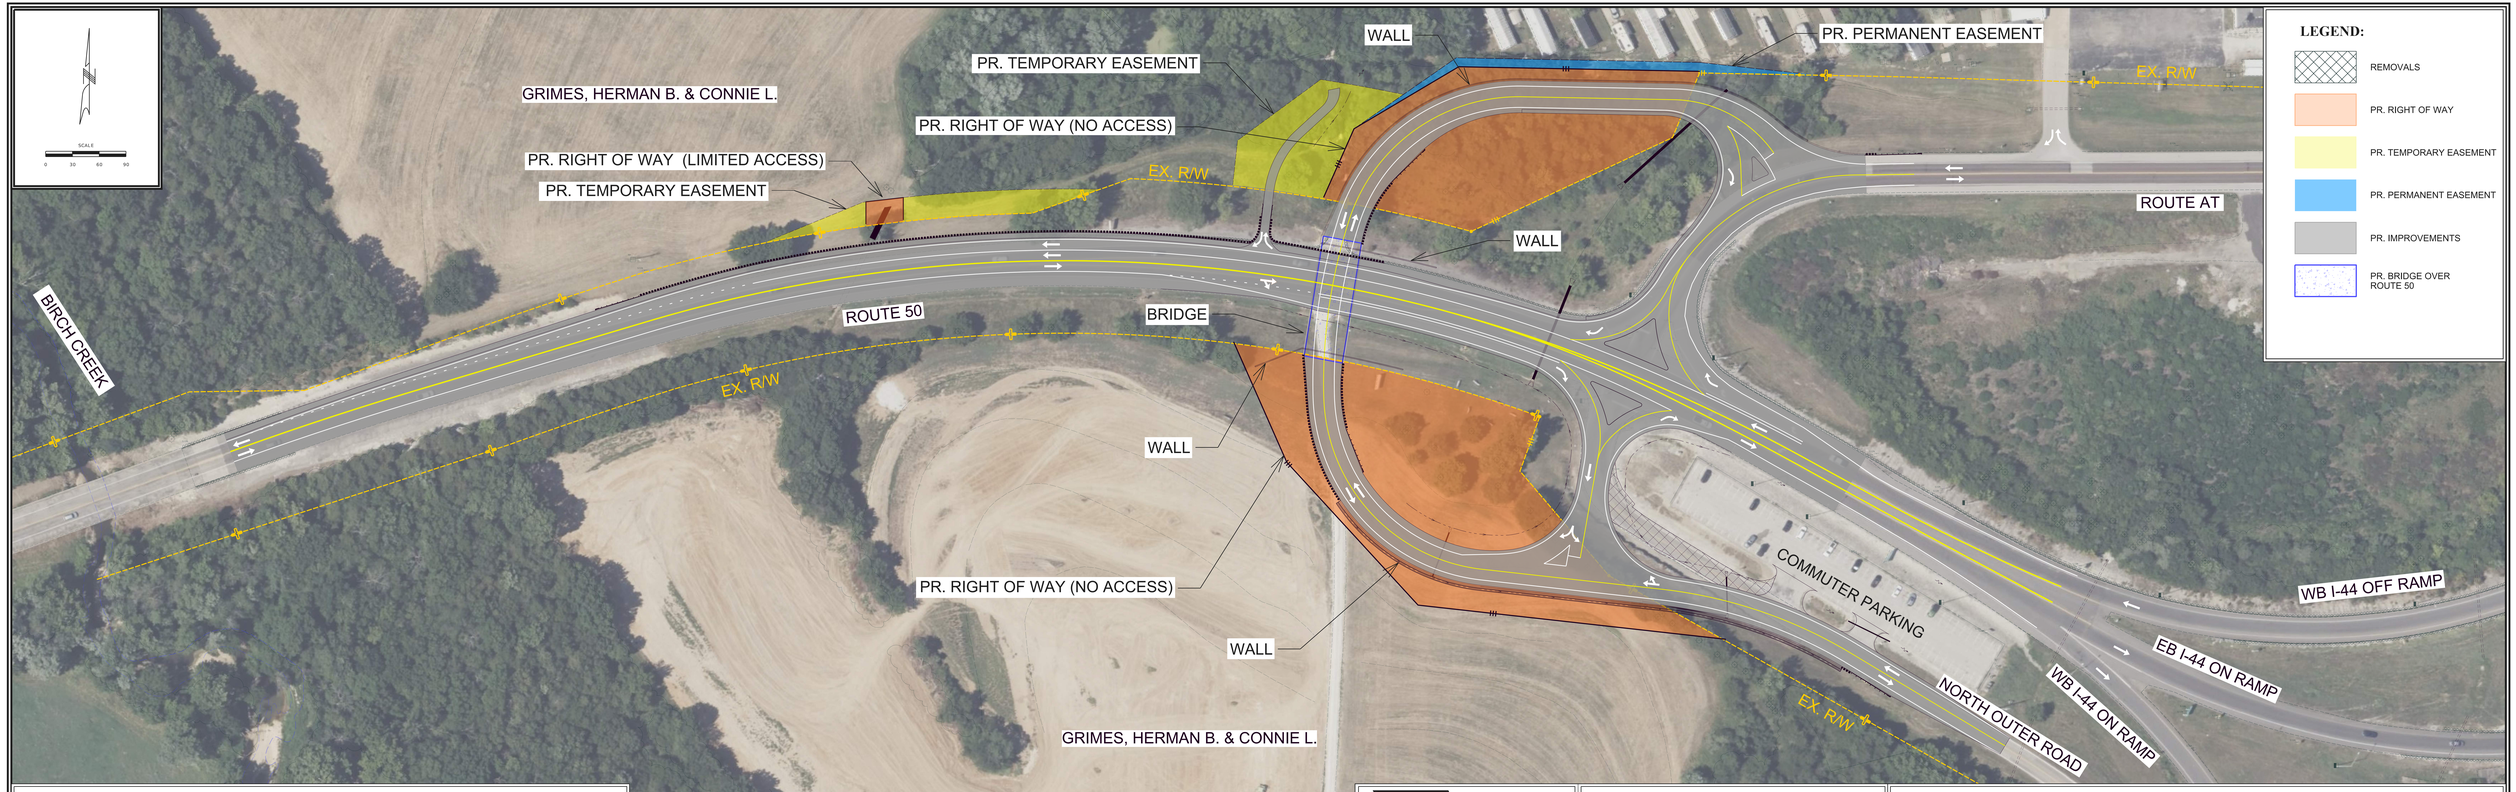

J6P2350 SAFETY IMPROVEMENTS ROUTE 50 / AT INTERSECTION

MoDOT

EFK•Moen
Civil Engineering Design

CONCEPT A: OVERPASS