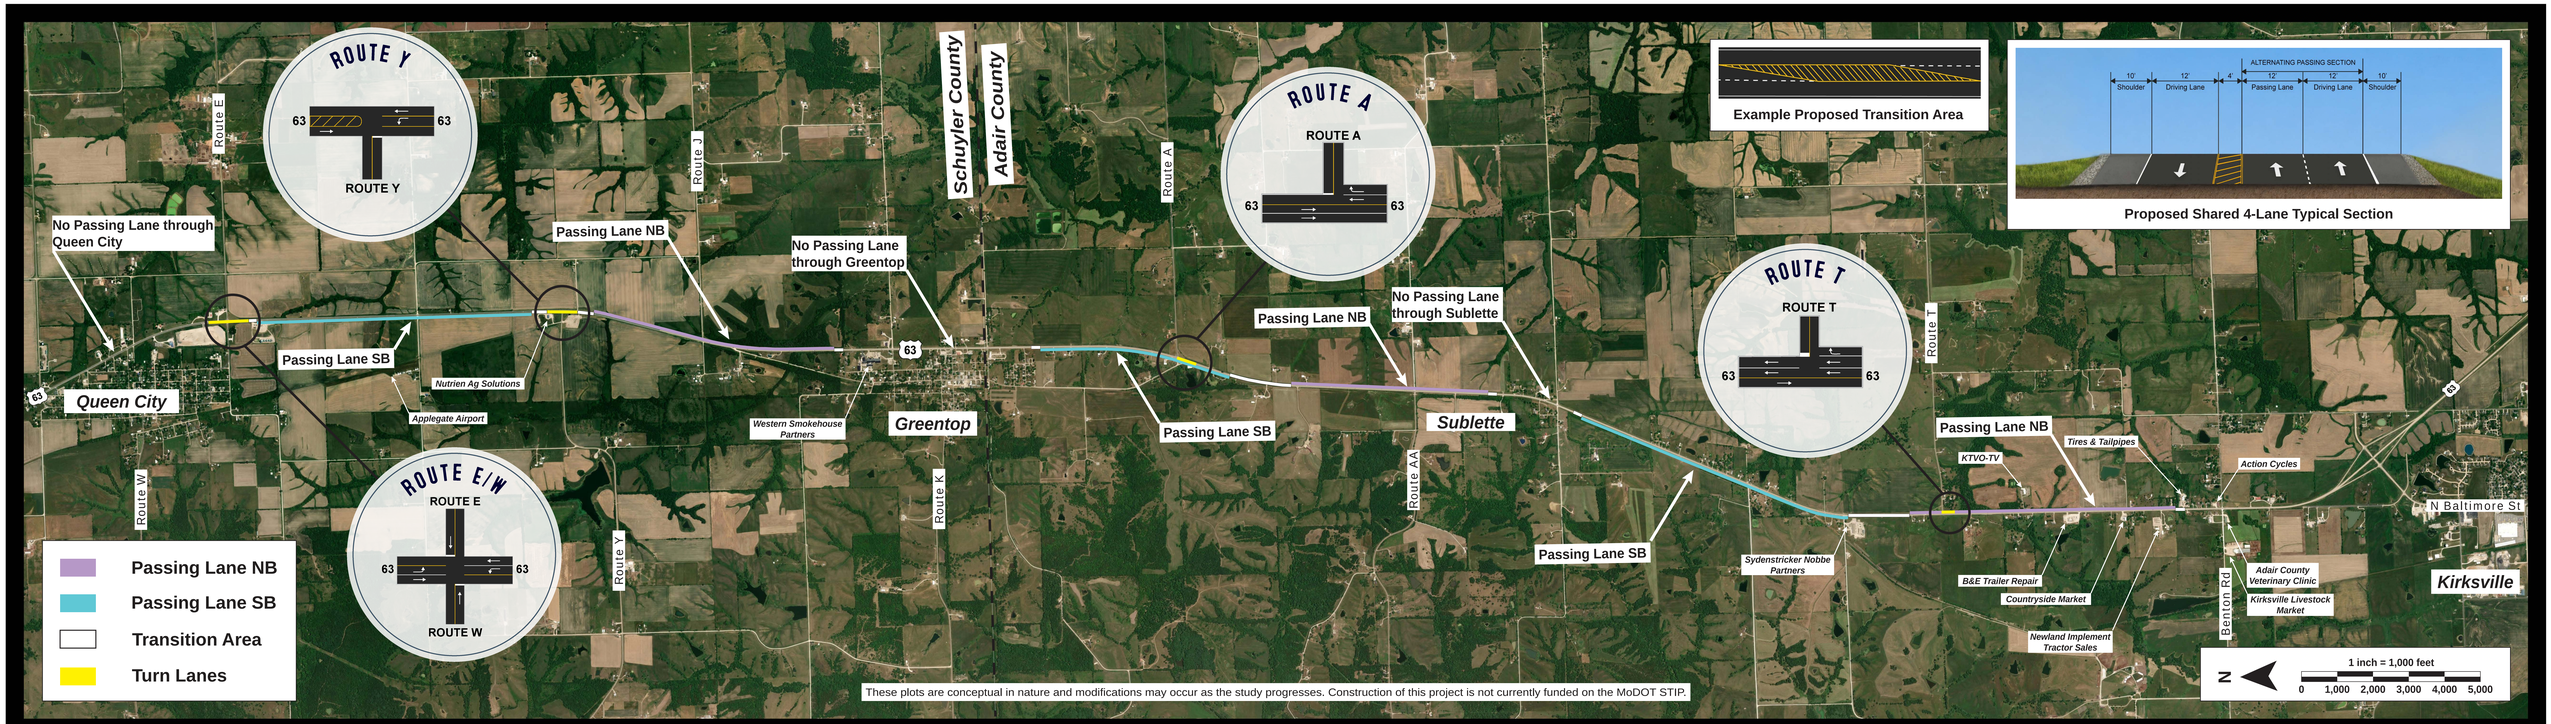

MoDOT

H&H Consult Inc. engineers planners

SHARED 4-LANE LAYOUT
EXHIBIT 2 OF 2

U.S. ROUTE 63 CONCEPTUAL STUDY

SCHUYLER AND ADAIR COUNTIES