

KEY TO SYMBOLS


- SIGN
- MOVABLE BARRICADE
- CHANGEABLE MESSAGE SIGN

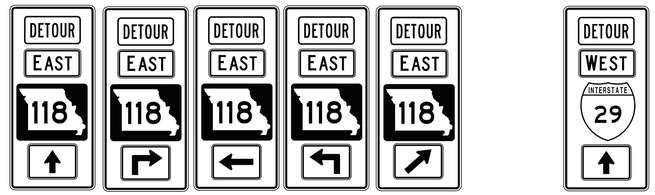

DETOUR - 1 (50A) DETOUR - 2 (50B) DETOUR - 3 (50C) DETOUR - 4 (50D) DETOUR - 5 (50E) DETOUR - 6 (51A)

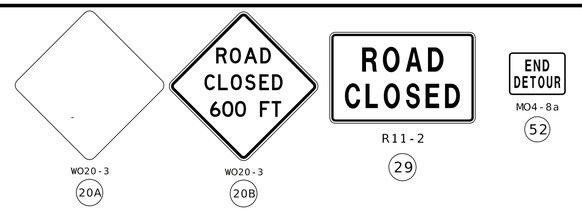

(20A) (20B) (29) (52)

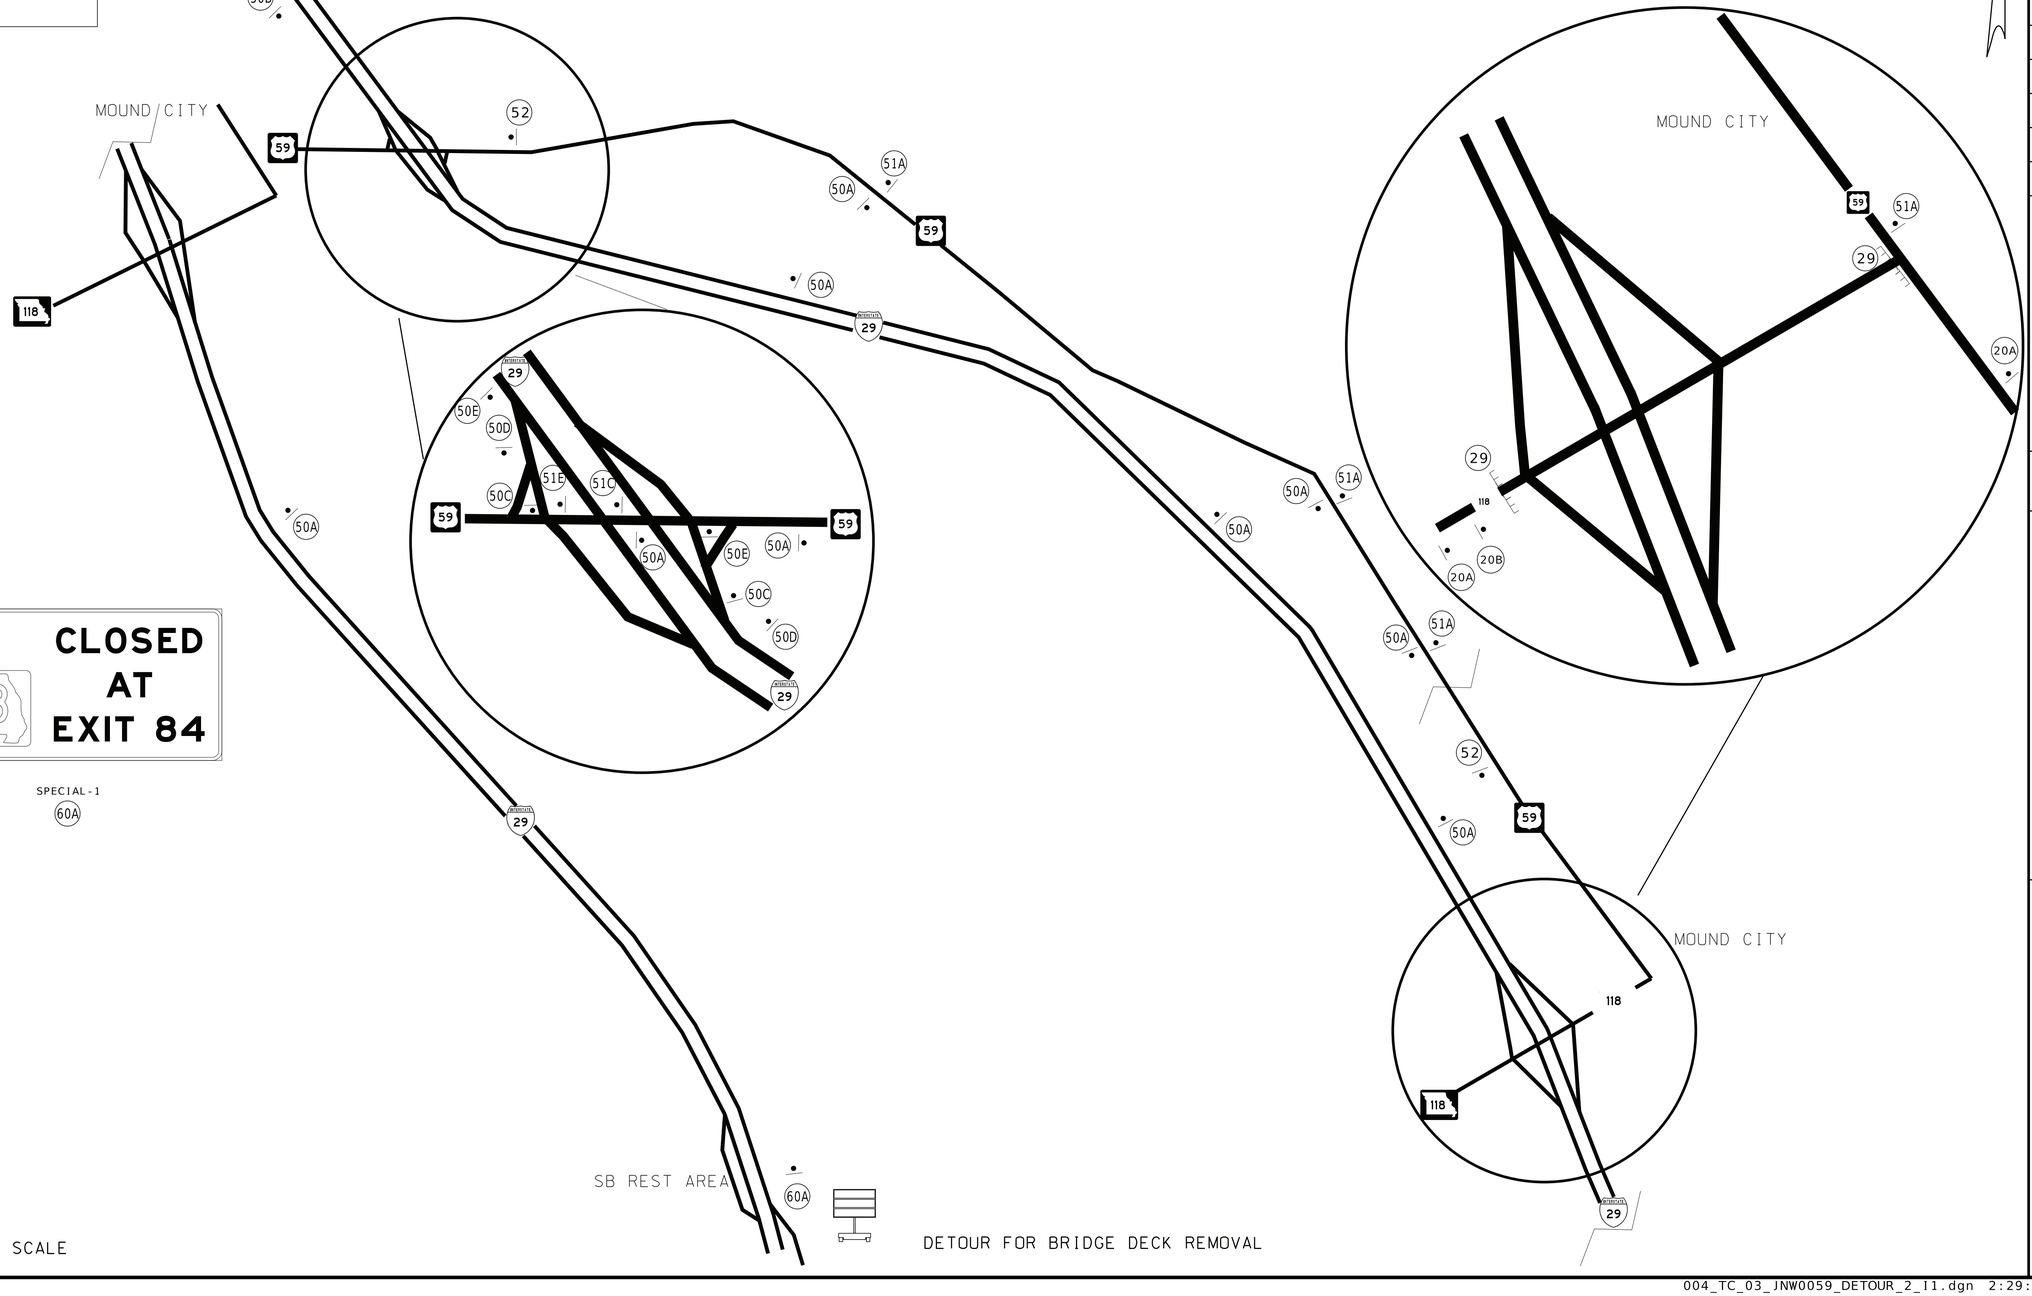

CLOSED AT EXIT 84

SPECIAL - 1 (60A)

NOT TO SCALE

DETOUR FOR BRIDGE DECK REMOVAL

DATE PREPARED	10/16/2026
ROUTE	118
STATE	MO
DISTRICT	NW
SHEET NO.	7
COUNTY	HOLT
JOB NO.	JNW0059
CONTRACT ID.	
PROJECT NO.	
BRIDGE NO.	

DESCRIPTION | DATE

MISSOURI HIGHWAYS AND TRANSPORTATION COMMISSION
105 WEST CAPITOL
JEFFERSON CITY, MO 65102
1-888-ASK-MODOT (1-888-275-6636)