



Route 13 Widening | Grand to Sunshine

Preliminary Plans | Subject to Change


Public Meeting Exhibit | JSU0093

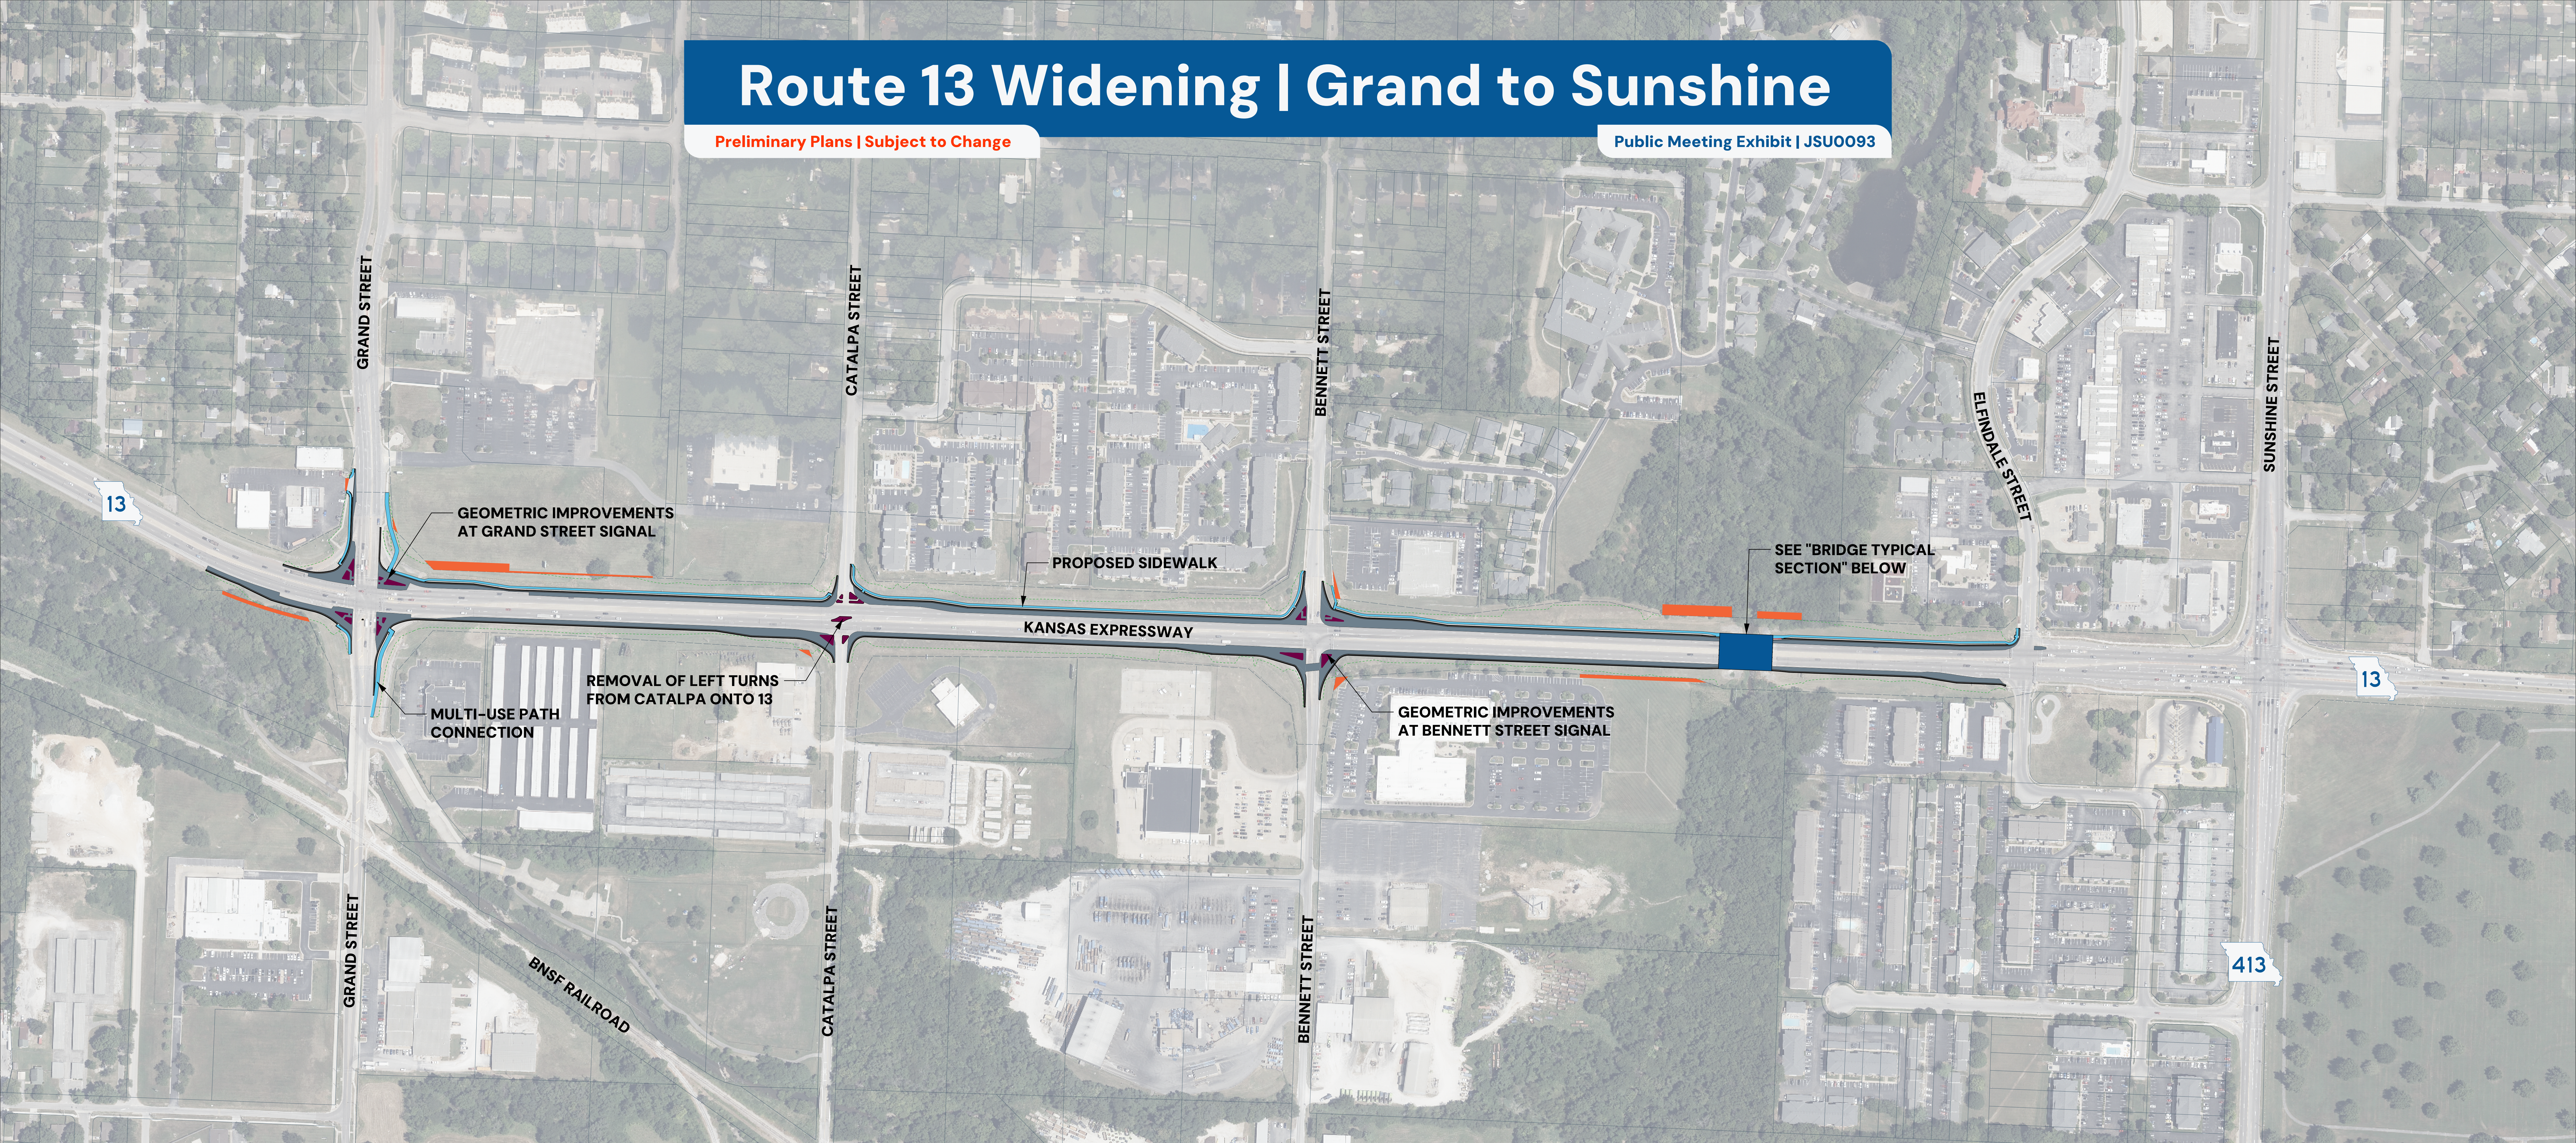

Project Location Map

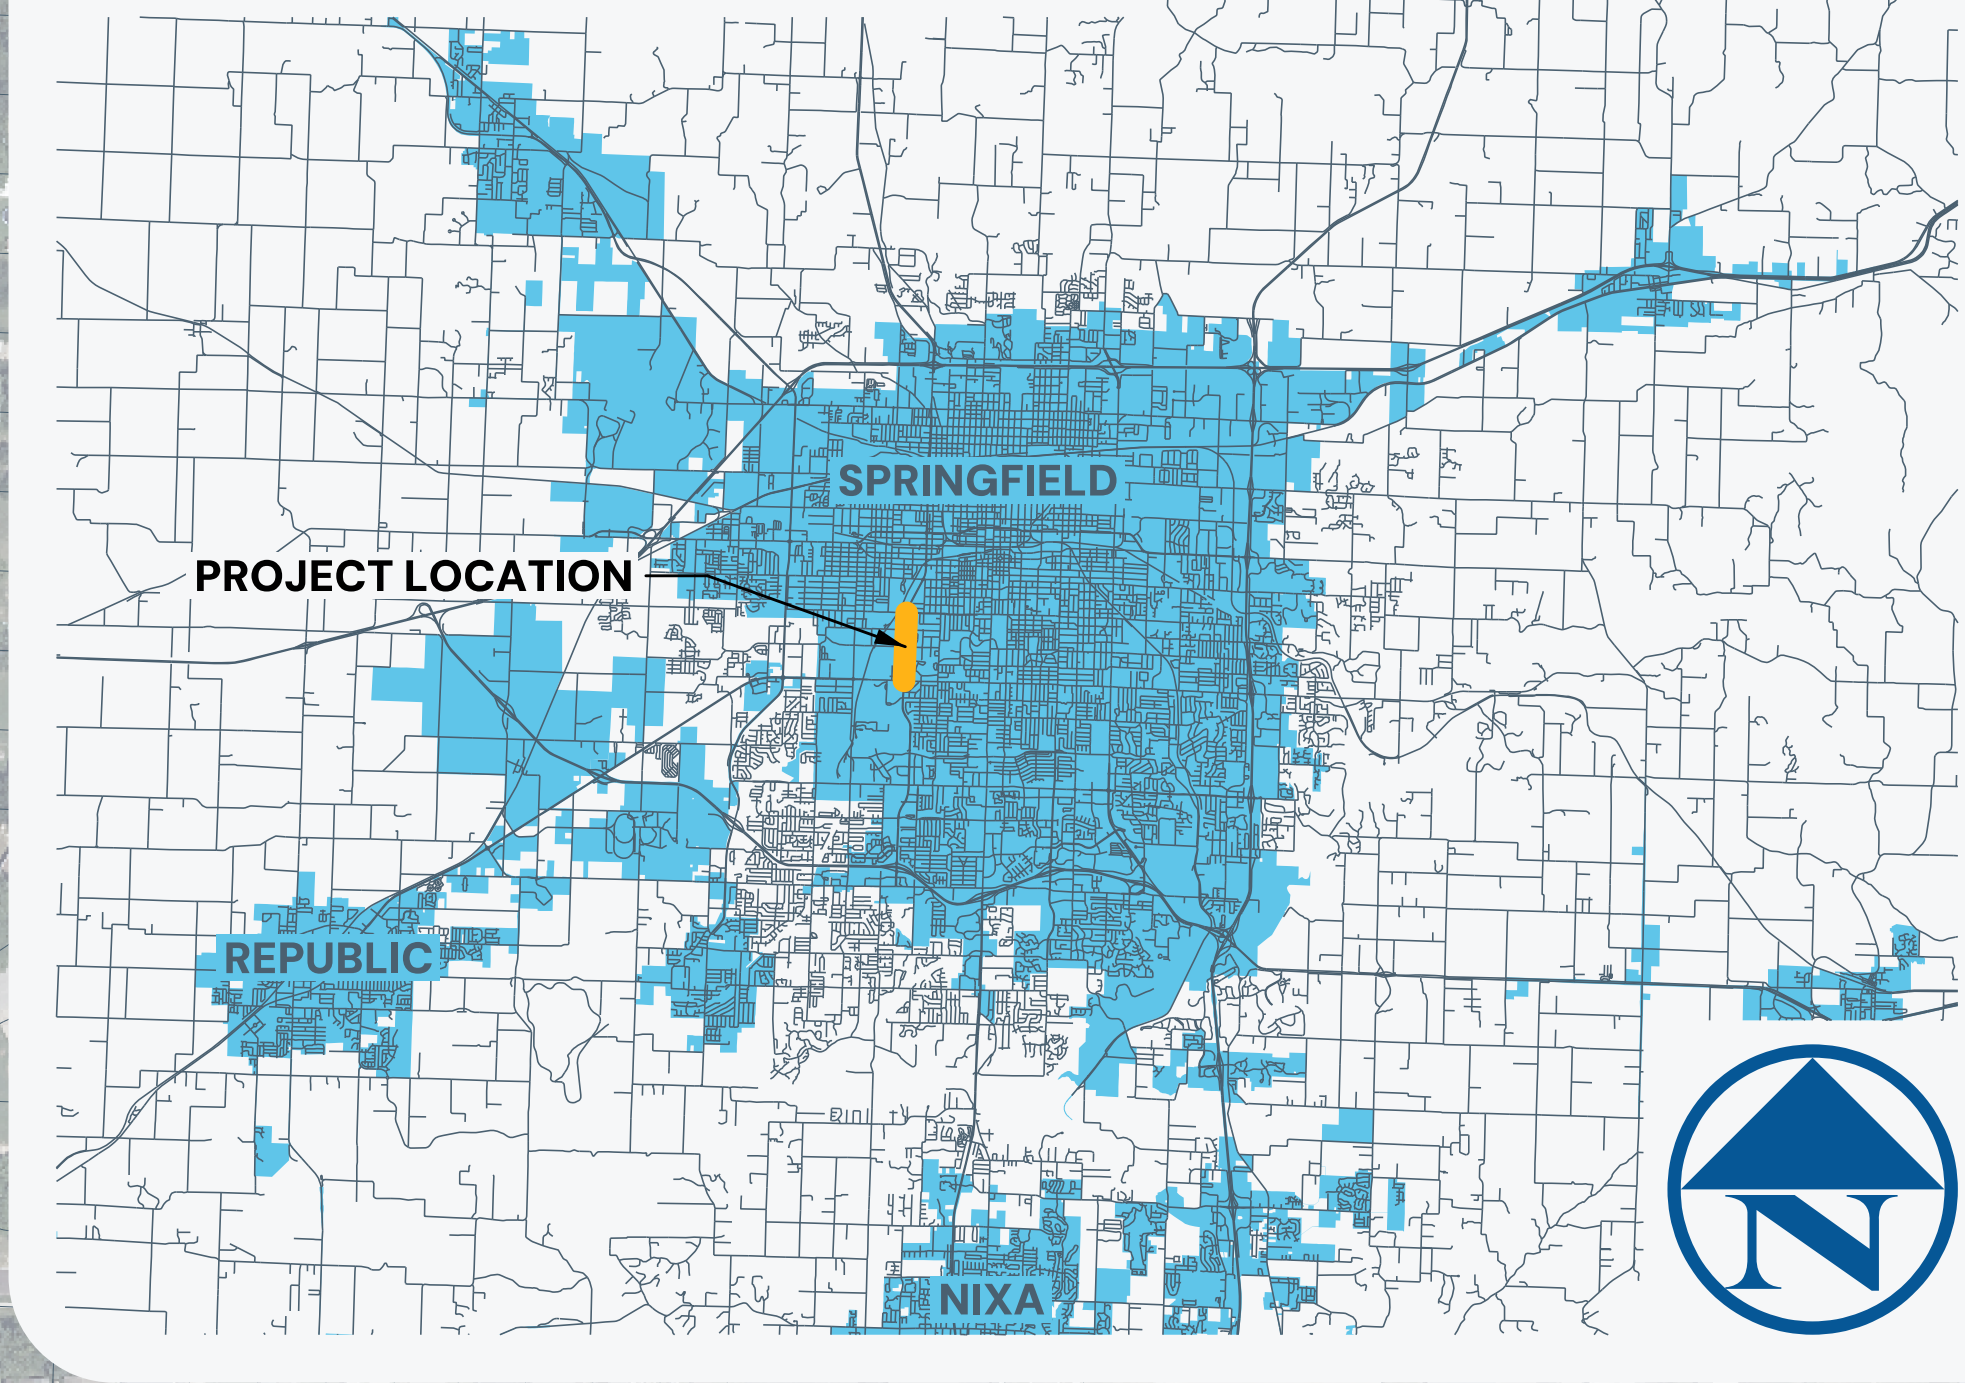

ROADWAY TYPICAL SECTION

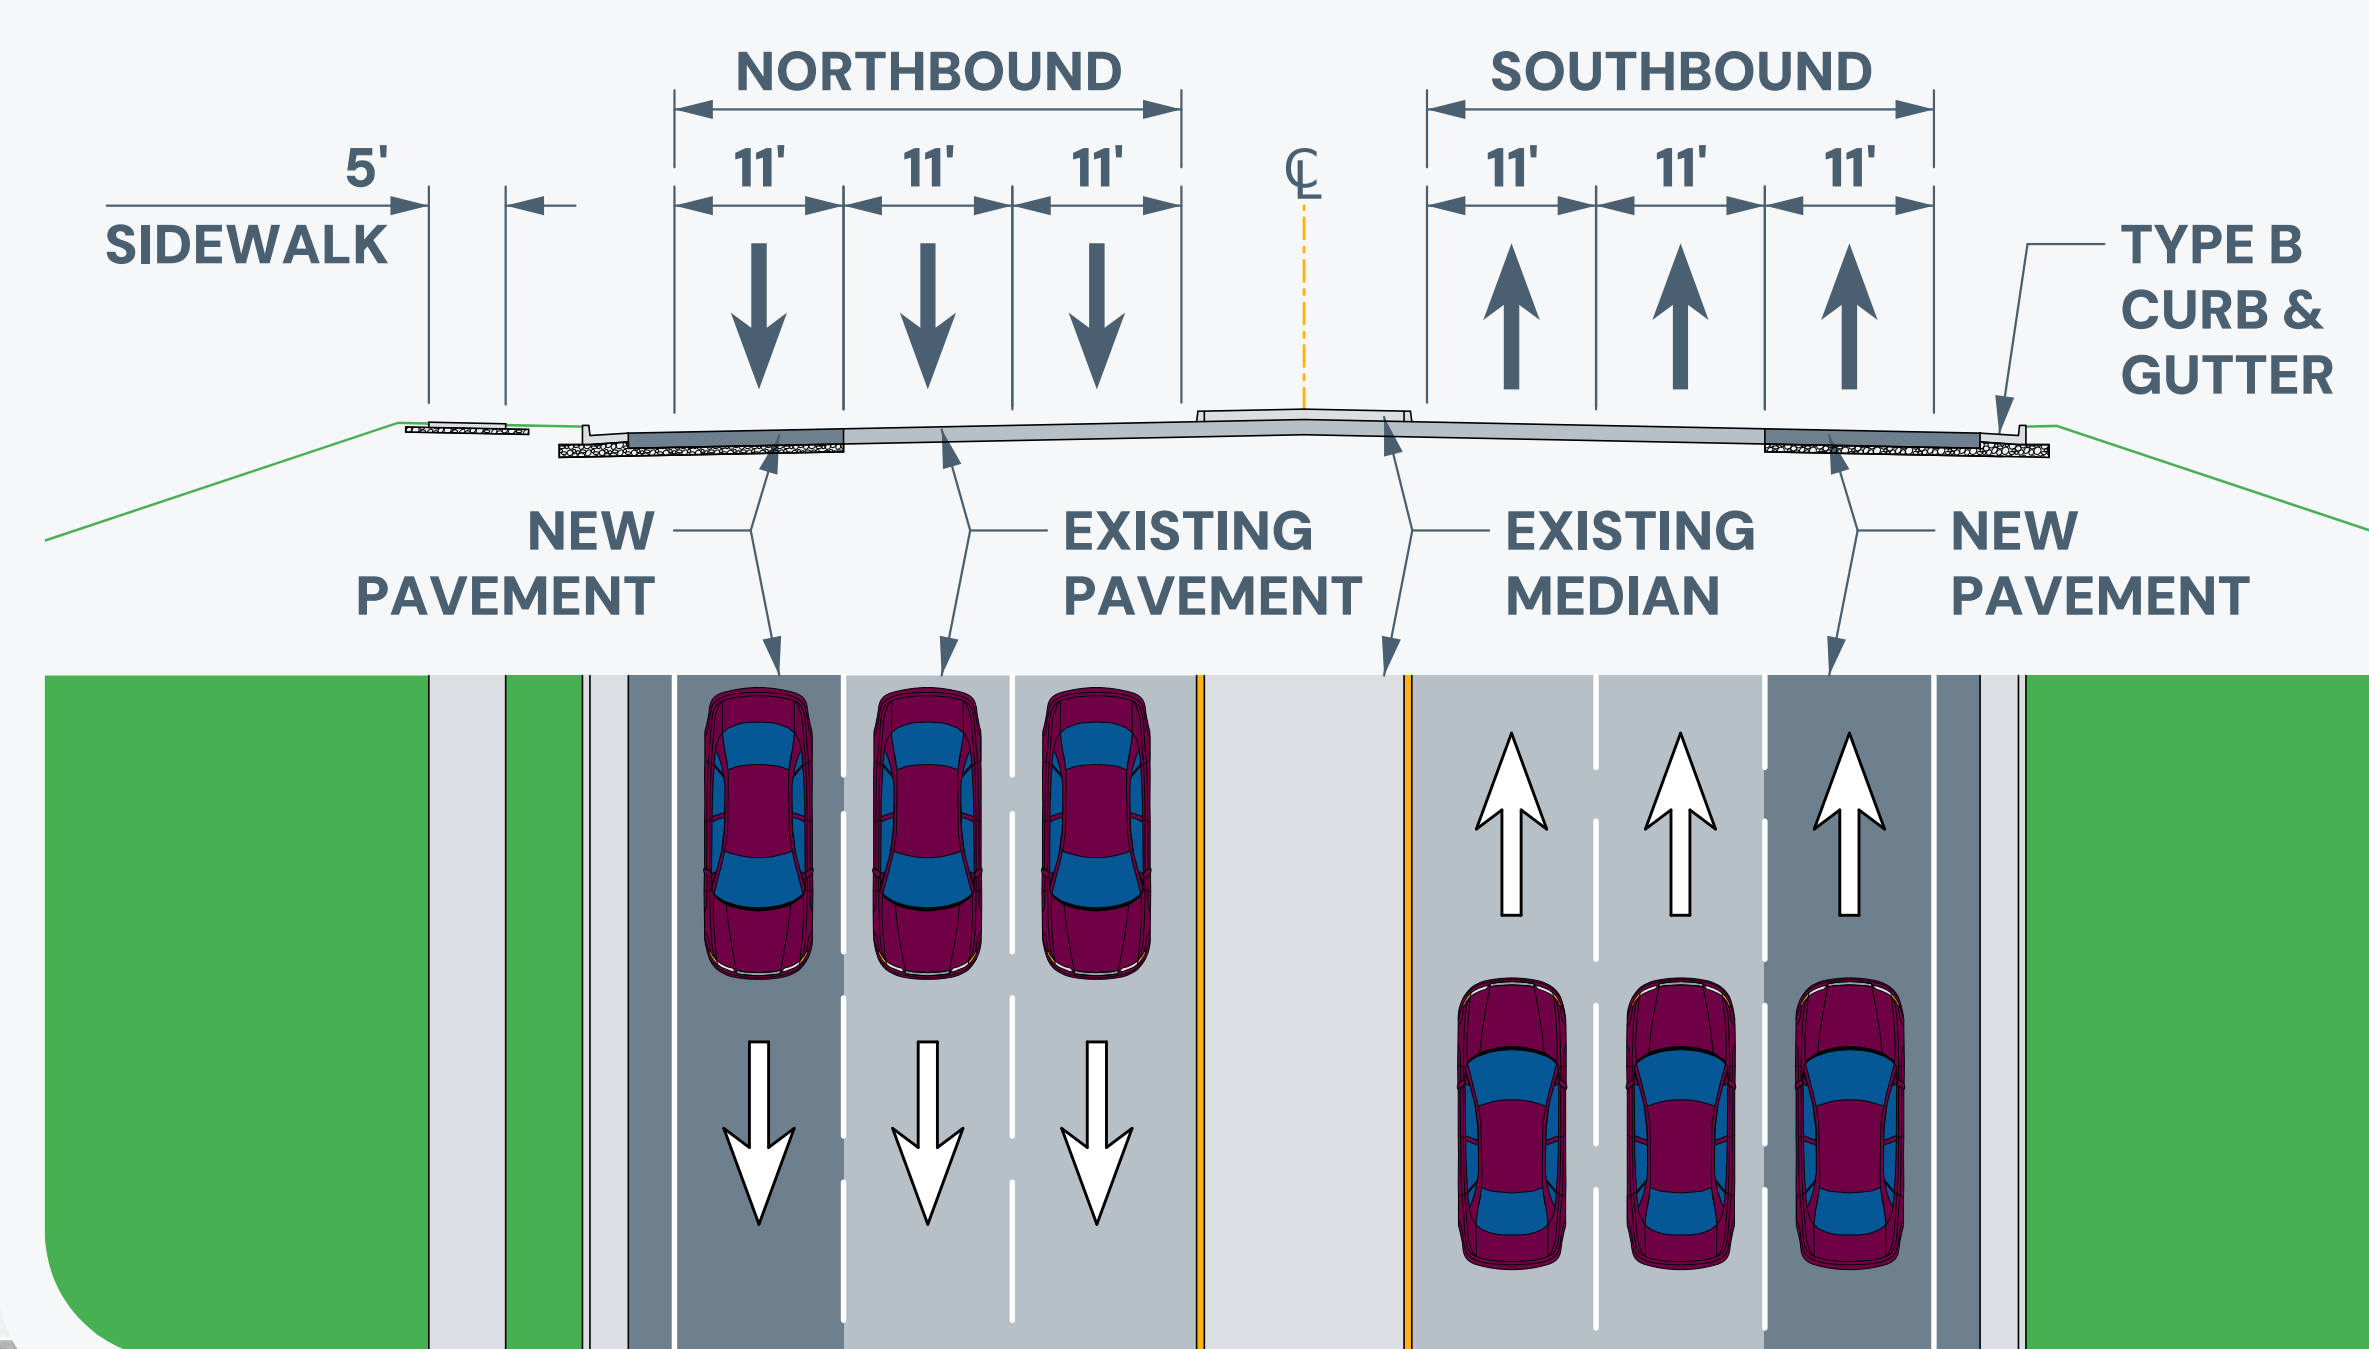

BRIDGE TYPICAL SECTION

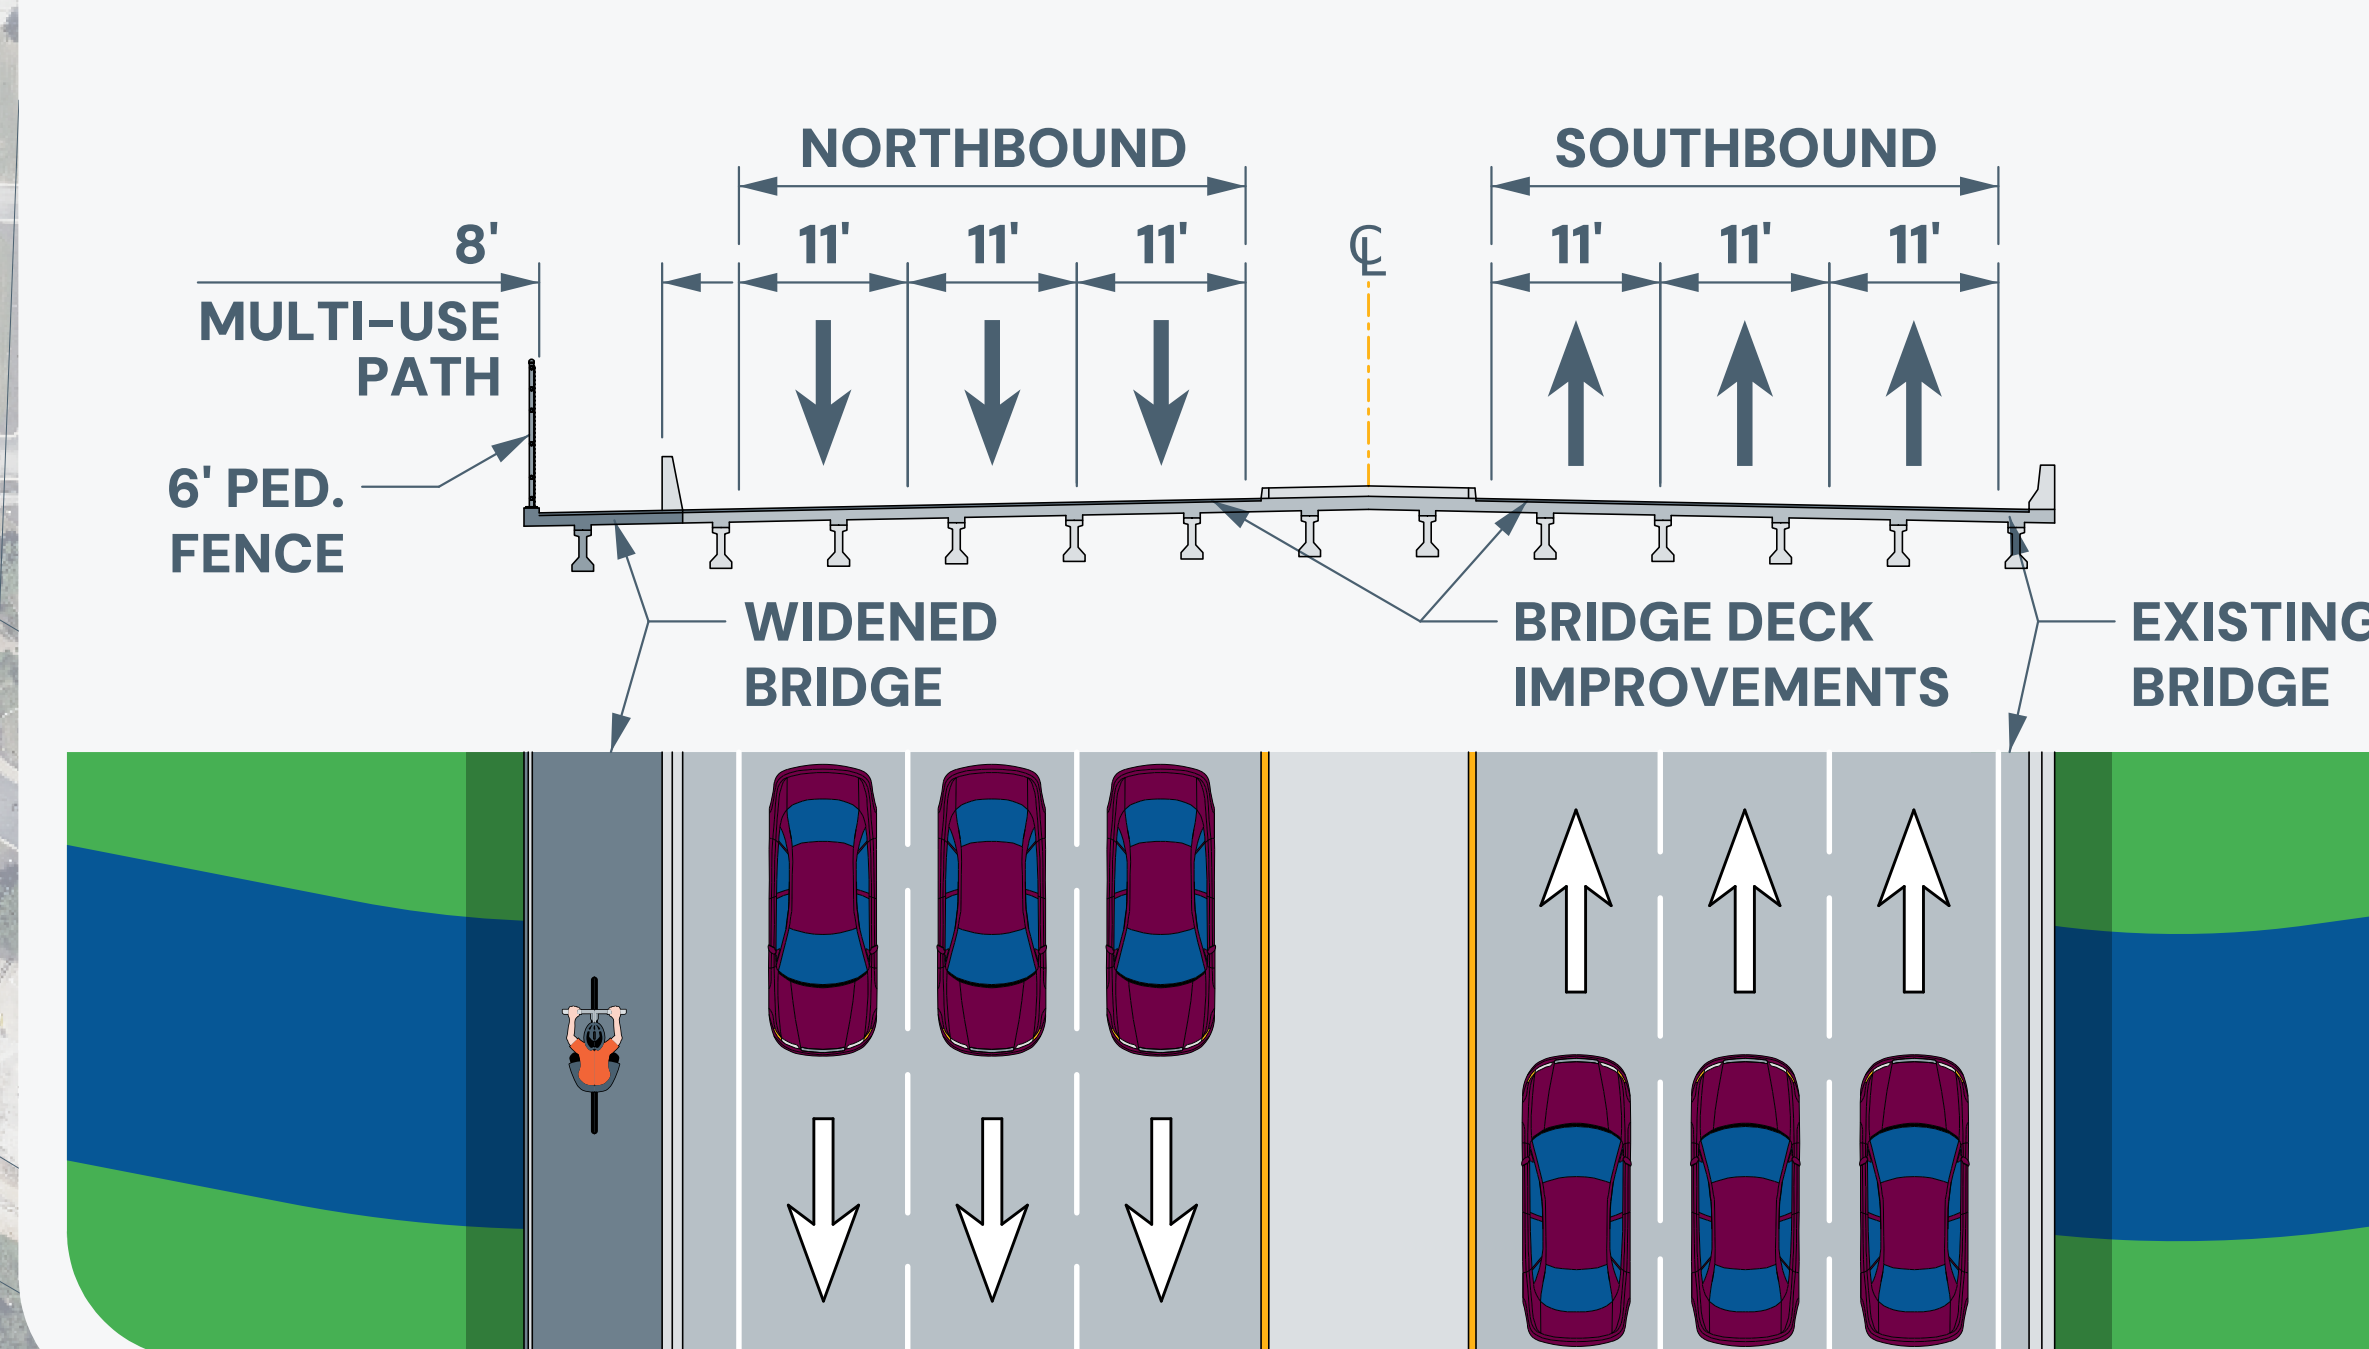


Exhibit Legend

Springfield, MO

- Proposed Roadway Pavement
- Proposed Sidewalk
- Proposed Bridge Improvements
- Proposed Temporary Easement
- Grading Limits

