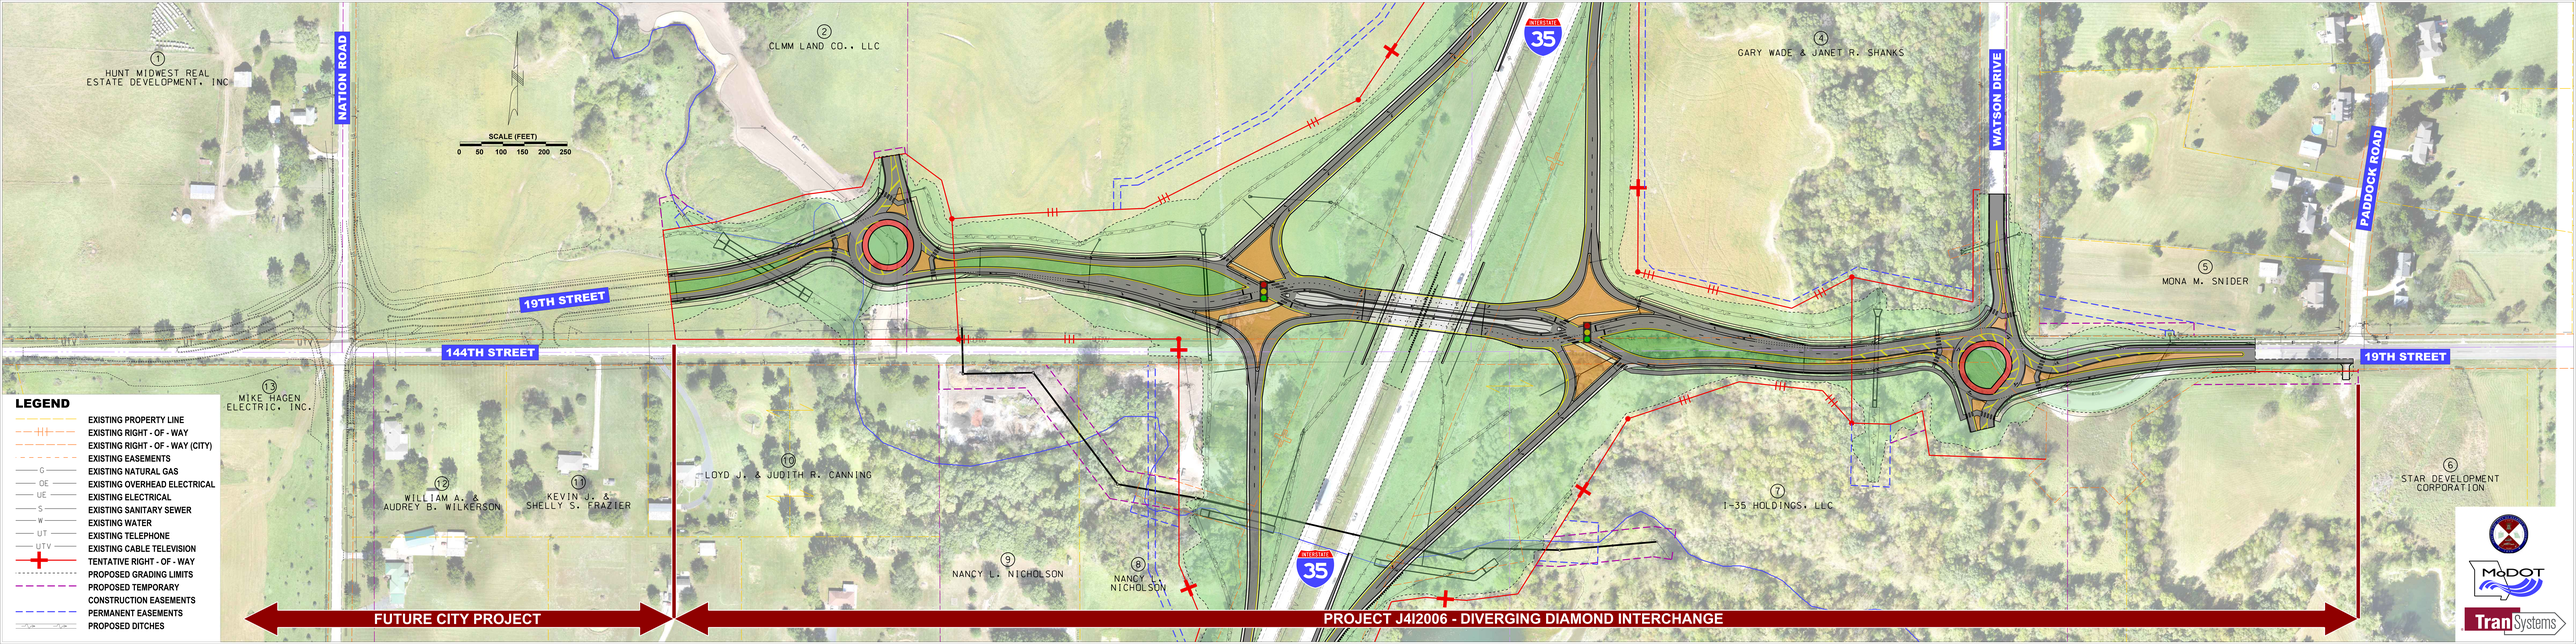
1 HUNT MIDWEST REAL ESTATE DEVELOPMENT, INC
2 CLMM LAND CO., LLC
4 GARY WADE & JANET R. SHANKS
5 MONA M. SNIDER
6 STAR DEVELOPMENT CORPORATION
7 I-35 HOLDINGS, LLC
8 NANCY L. NICHOLSON
9 NANCY L. NICHOLSON
10 LOYD J. & JUDITH R. CANNING
11 KEVIN J. & SHELLY S. FRAZIER
12 WILLIAM A. & AUDREY B. WILKERSON
13 MIKE HAGEN ELECTRIC, INC.
NATION ROAD
WATSON DRIVE
PADDOCK ROAD
19TH STREET
144TH STREET
INTERSTATE 35
SCALE (FEET)
0 50 100 150 200 250
LEGEND
EXISTING PROPERTY LINE
EXISTING RIGHT - OF - WAY
EXISTING RIGHT - OF - WAY (CITY)
EXISTING EASEMENTS
EXISTING NATURAL GAS
EXISTING OVERHEAD ELECTRICAL
EXISTING ELECTRICAL
EXISTING SANITARY SEWER
EXISTING WATER
EXISTING TELEPHONE
EXISTING CABLE TELEVISION
TENTATIVE RIGHT - OF - WAY
PROPOSED GRADING LIMITS
PROPOSED TEMPORARY CONSTRUCTION EASEMENTS
PERMANENT EASEMENTS
PROPOSED DITCHES
FUTURE CITY PROJECT
PROJECT J4I2006 - DIVERGING DIAMOND INTERCHANGE
MoDOT
TranSystems