



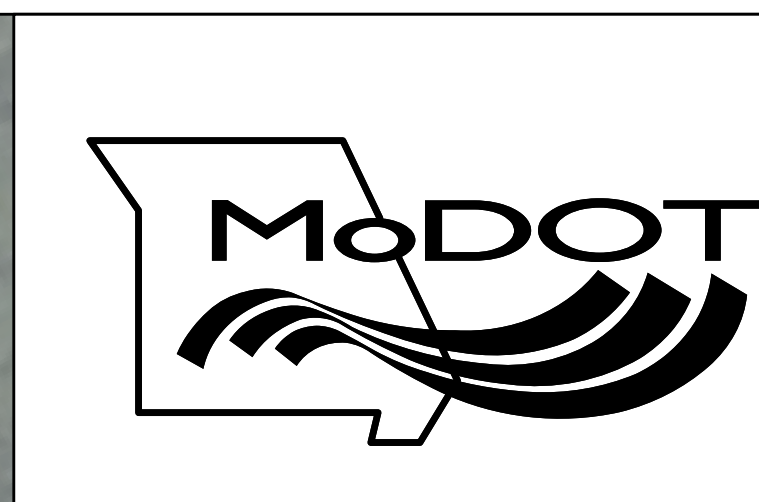

ROUTE D (PAGE AVE.) ROAD DIET, ADA,
SIGNAL, AND PAVEMENT IMPROVEMENTS

BOARD #1

PRELIMINARY PLANS - SUBJECT TO CHANGE

 

LEGEND

EXISTING RIGHT OF WAY

EXISTING PROPERTY LINE

TENTATIVE PERMANENT EASEMENT

TENTATIVE TEMPORARY EASEMENT

CONSTRUCTION LIMITS

PROPOSED RESURFACING

PROPOSED DRIVEWAY

PROPOSED RAISED MEDIAN

PROPOSED SIDEWALK

PROPOSED ASPHALT AREA

PROPOSED GRASS AREA

PROPOSED CONCRETE SLOPE PROTECTION

PROPOSED TRAFFIC SIGNAL REPLACEMENT

EXISTING TRAFFIC SIGNALS TO REMAIN

BUS STOP

TYPICAL SECTION
FROM PENNSYLVANIA AVE. TO FERGUSON AVE.

10'

5'

Sidewalk

10'6"

3'

5'

Bike lane

11'

Drive lane

12'

Center turn lane

11'

Drive lane

5'

Bike lane

12'

Parking lane

10'6"

5'

Sidewalk