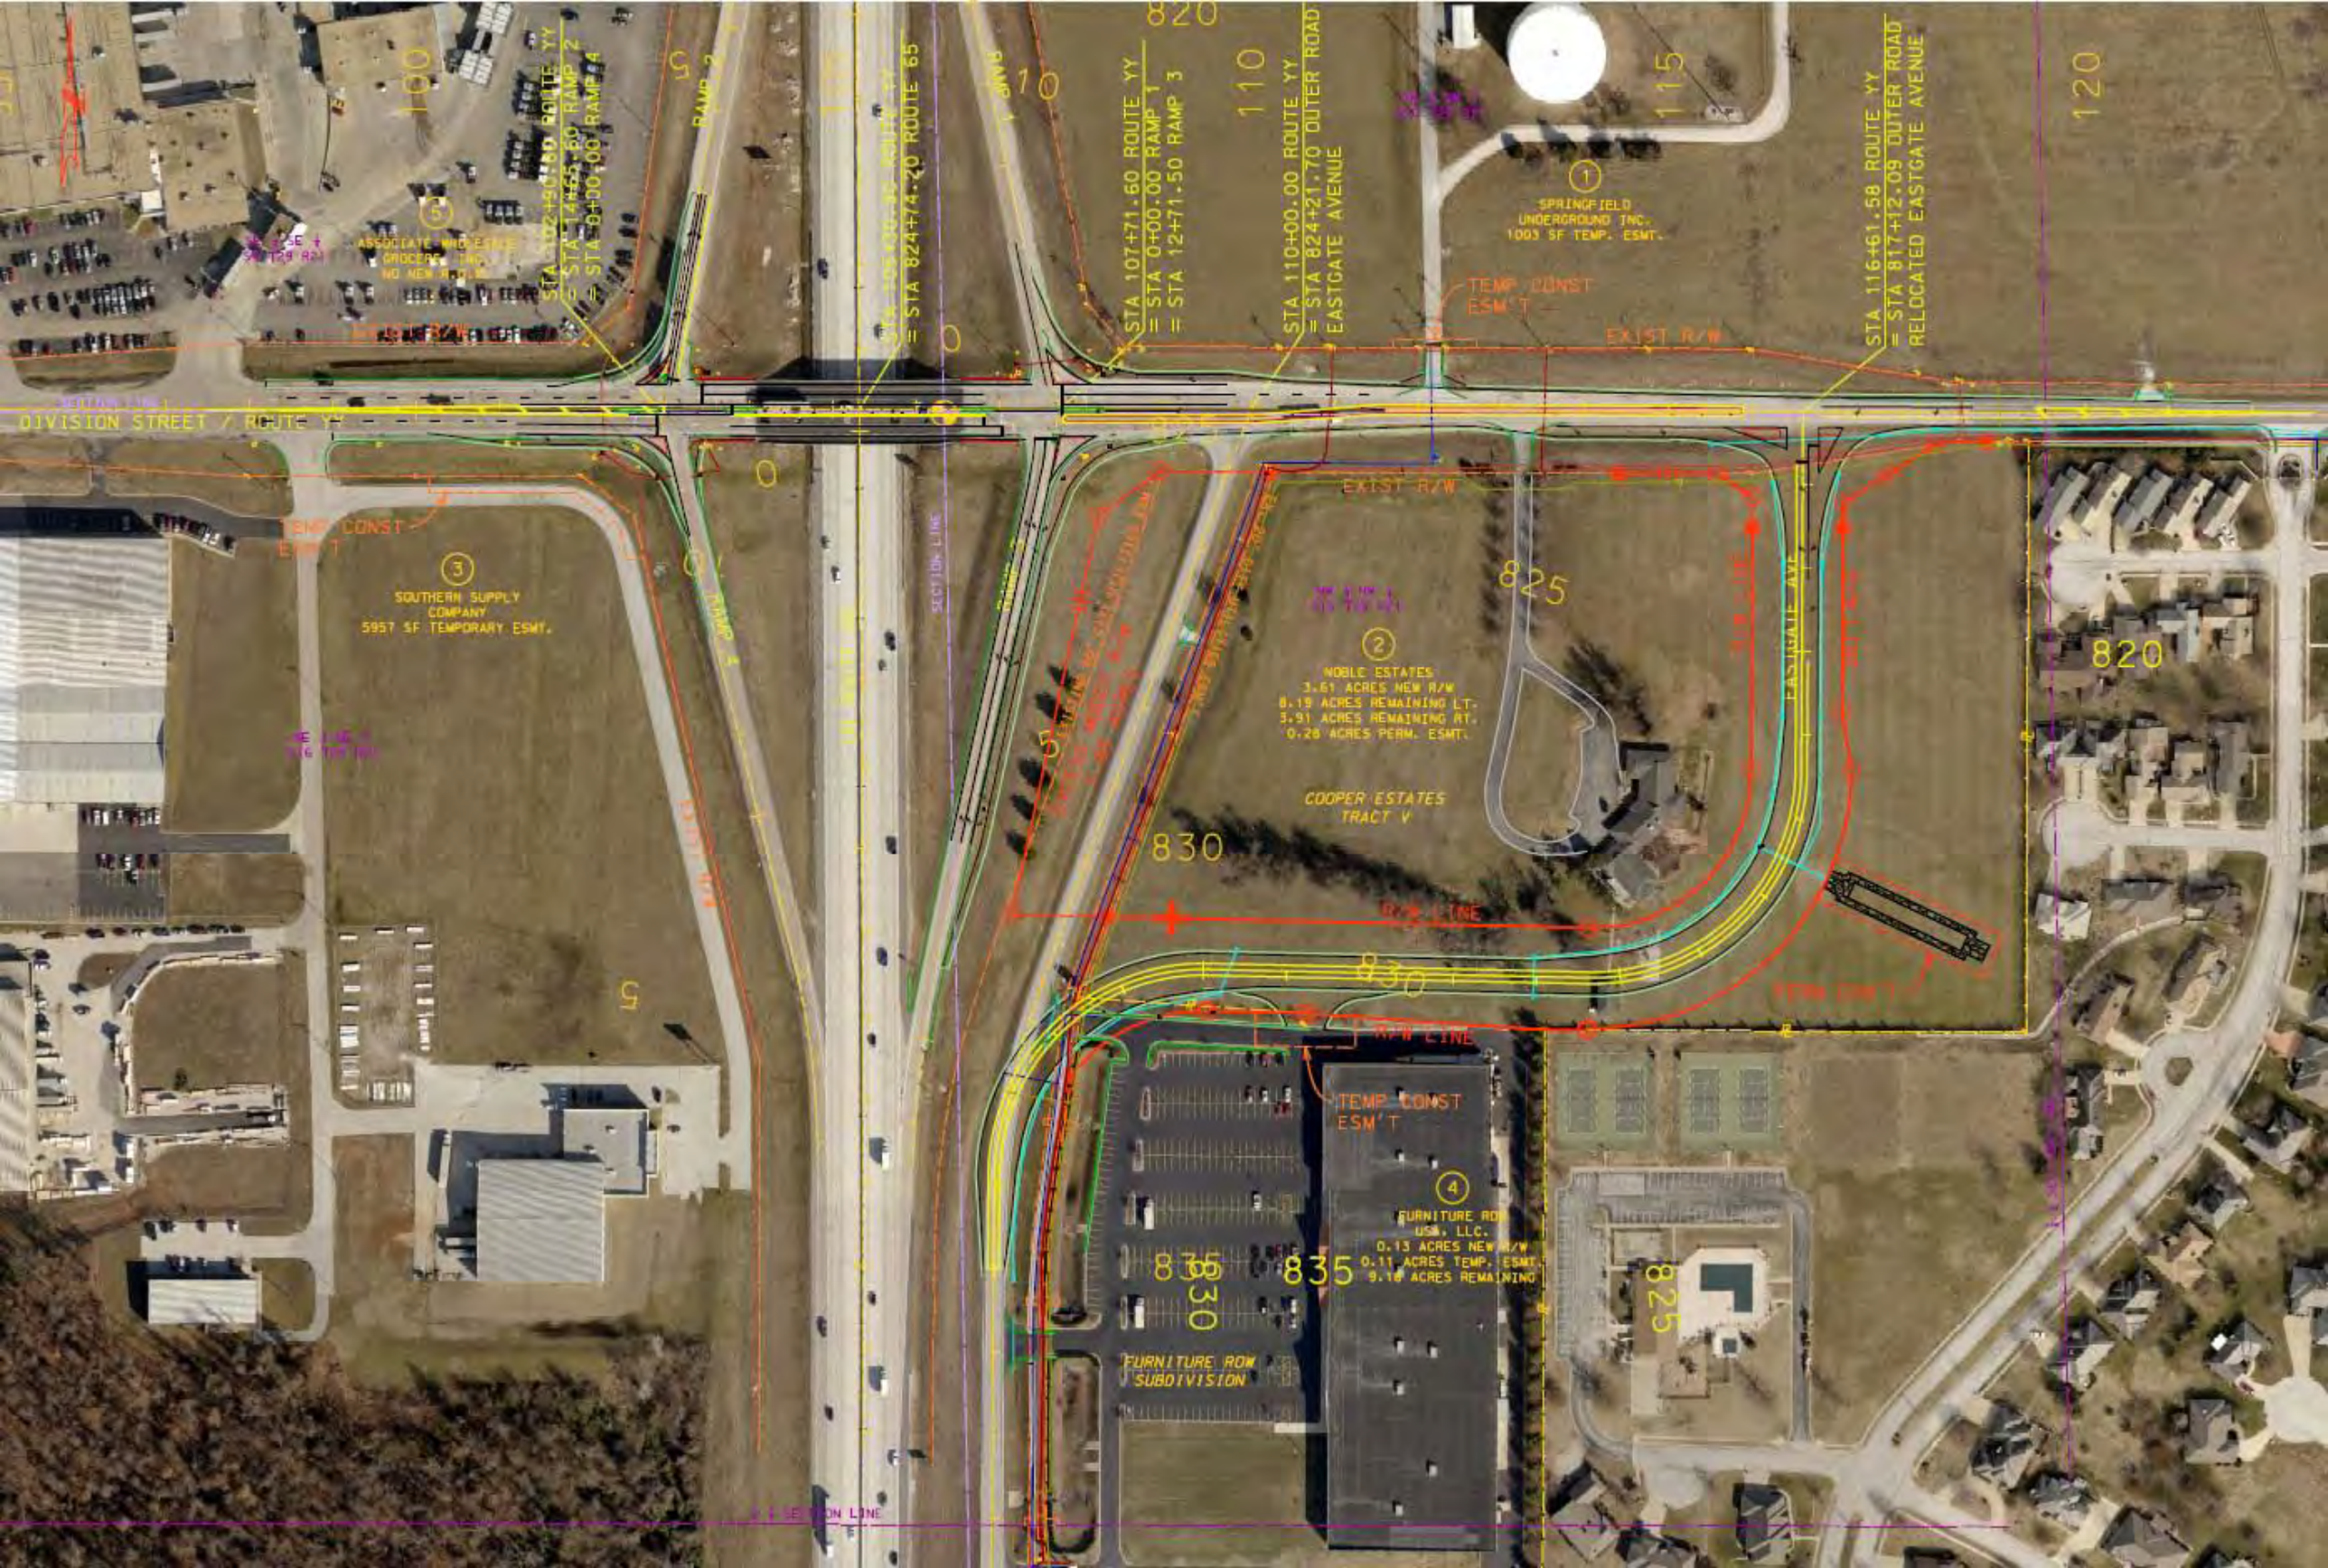

DIVISION STREET / ROUTE YY
STA 102+90.60 ROUTE YY
= STA 14+65.60 RAMP 2
= STA 0+00.00 RAMP 4
STA 107+71.60 ROUTE YY
= STA 0+00.00 RAMP 1
= STA 12+71.50 RAMP 3
STA 110+00.00 ROUTE YY
= STA 824+21.70 OUTER ROAD
EASTGATE AVENUE
STA 116+61.58 ROUTE YY
= STA 817+12.09 OUTER ROAD
RELOCATED EASTGATE AVENUE
SPRINGFIELD
UNDERGROUND INC.
1003 SF TEMP. ESMT.
TEMP CONST
ESM'T
EXIST R/W
SOUTHERN SUPPLY
COMPANY
5957 SF TEMPORARY ESMT.
NOBLE ESTATES
3.61 ACRES NEW R/W
8.19 ACRES REMAINING LT.
3.91 ACRES REMAINING RT.
0.28 ACRES PERM. ESMT.
COOPER ESTATES
TRACT V
EASTGATE AVE
R/W LINE
FURNITURE ROW
USA, LLC.
0.13 ACRES NEW R/W
0.11 ACRES TEMP. ESMT.
9.18 ACRES REMAINING
FURNITURE ROW
SUBDIVISION
SECTION LINE