
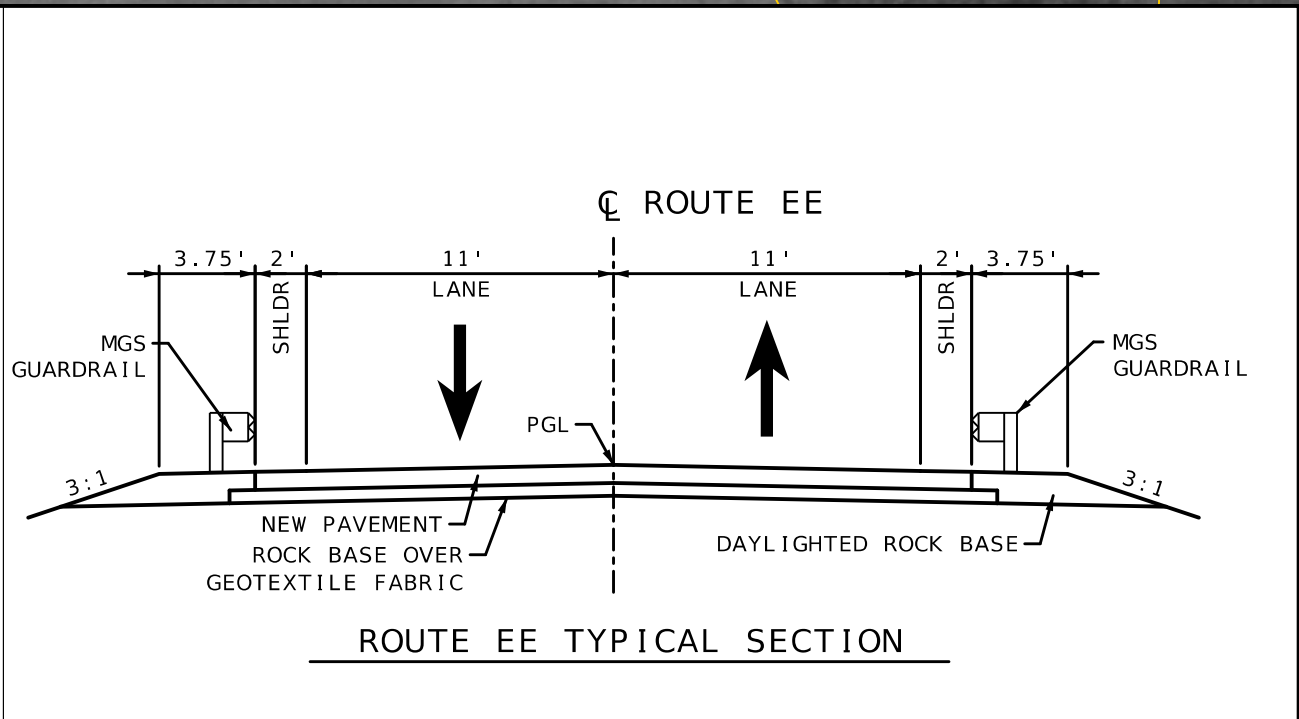
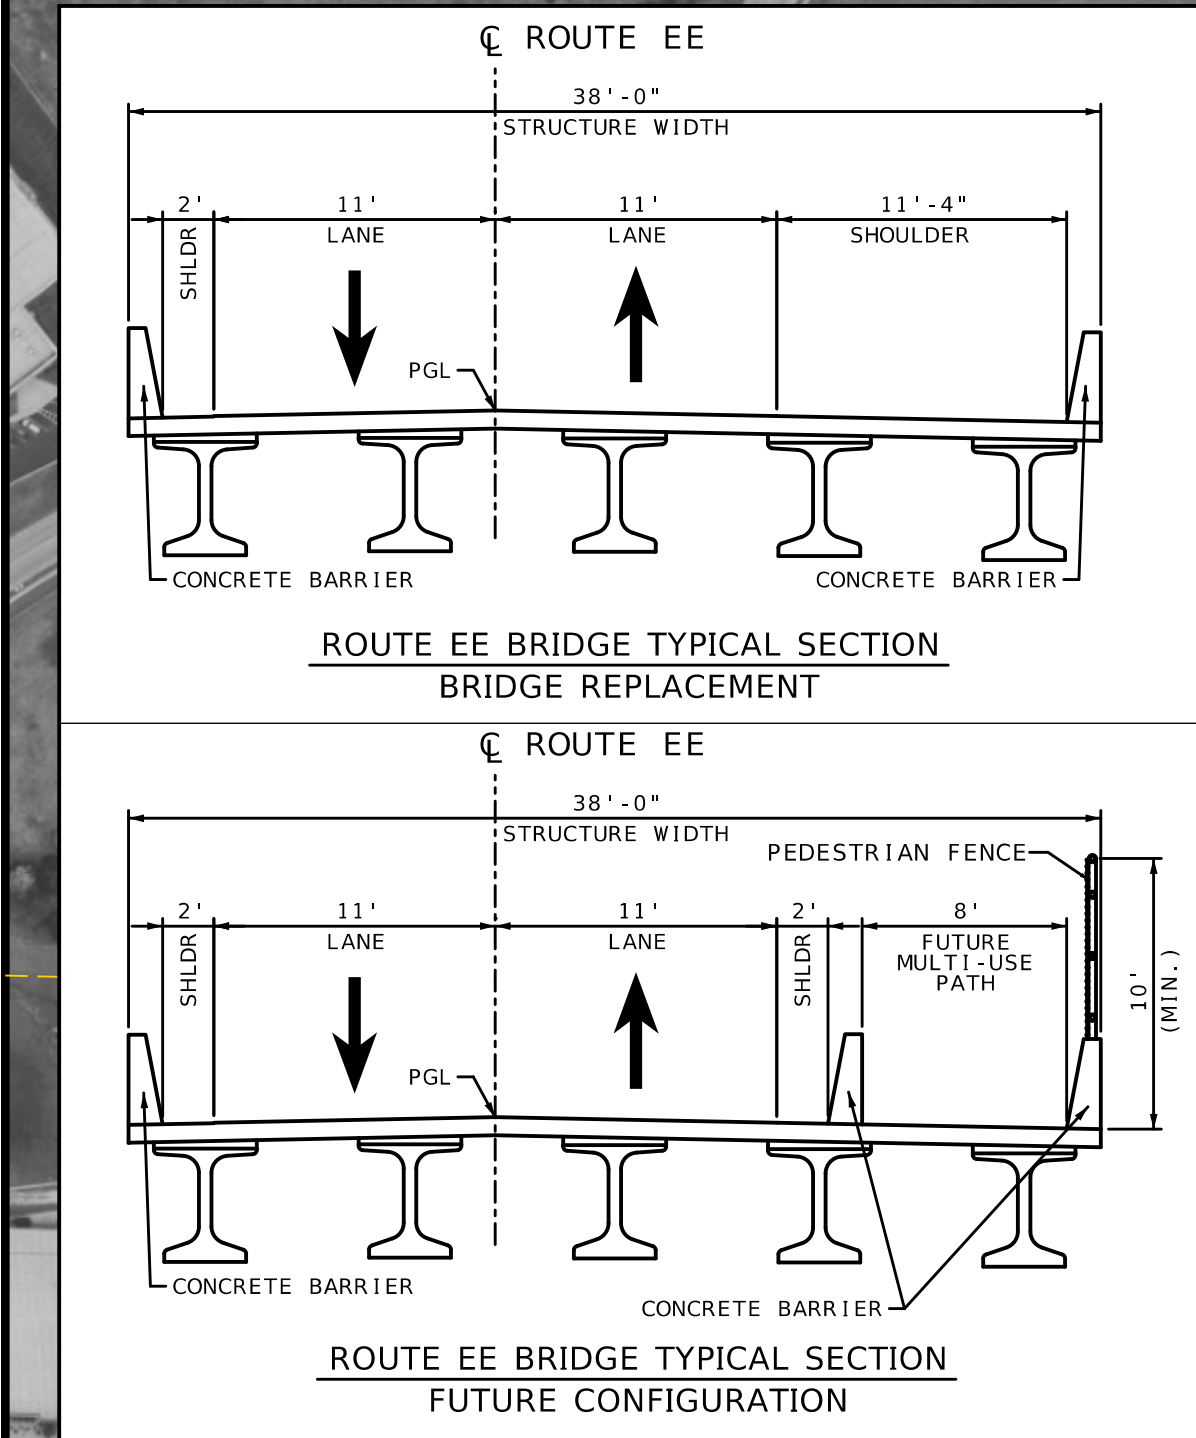


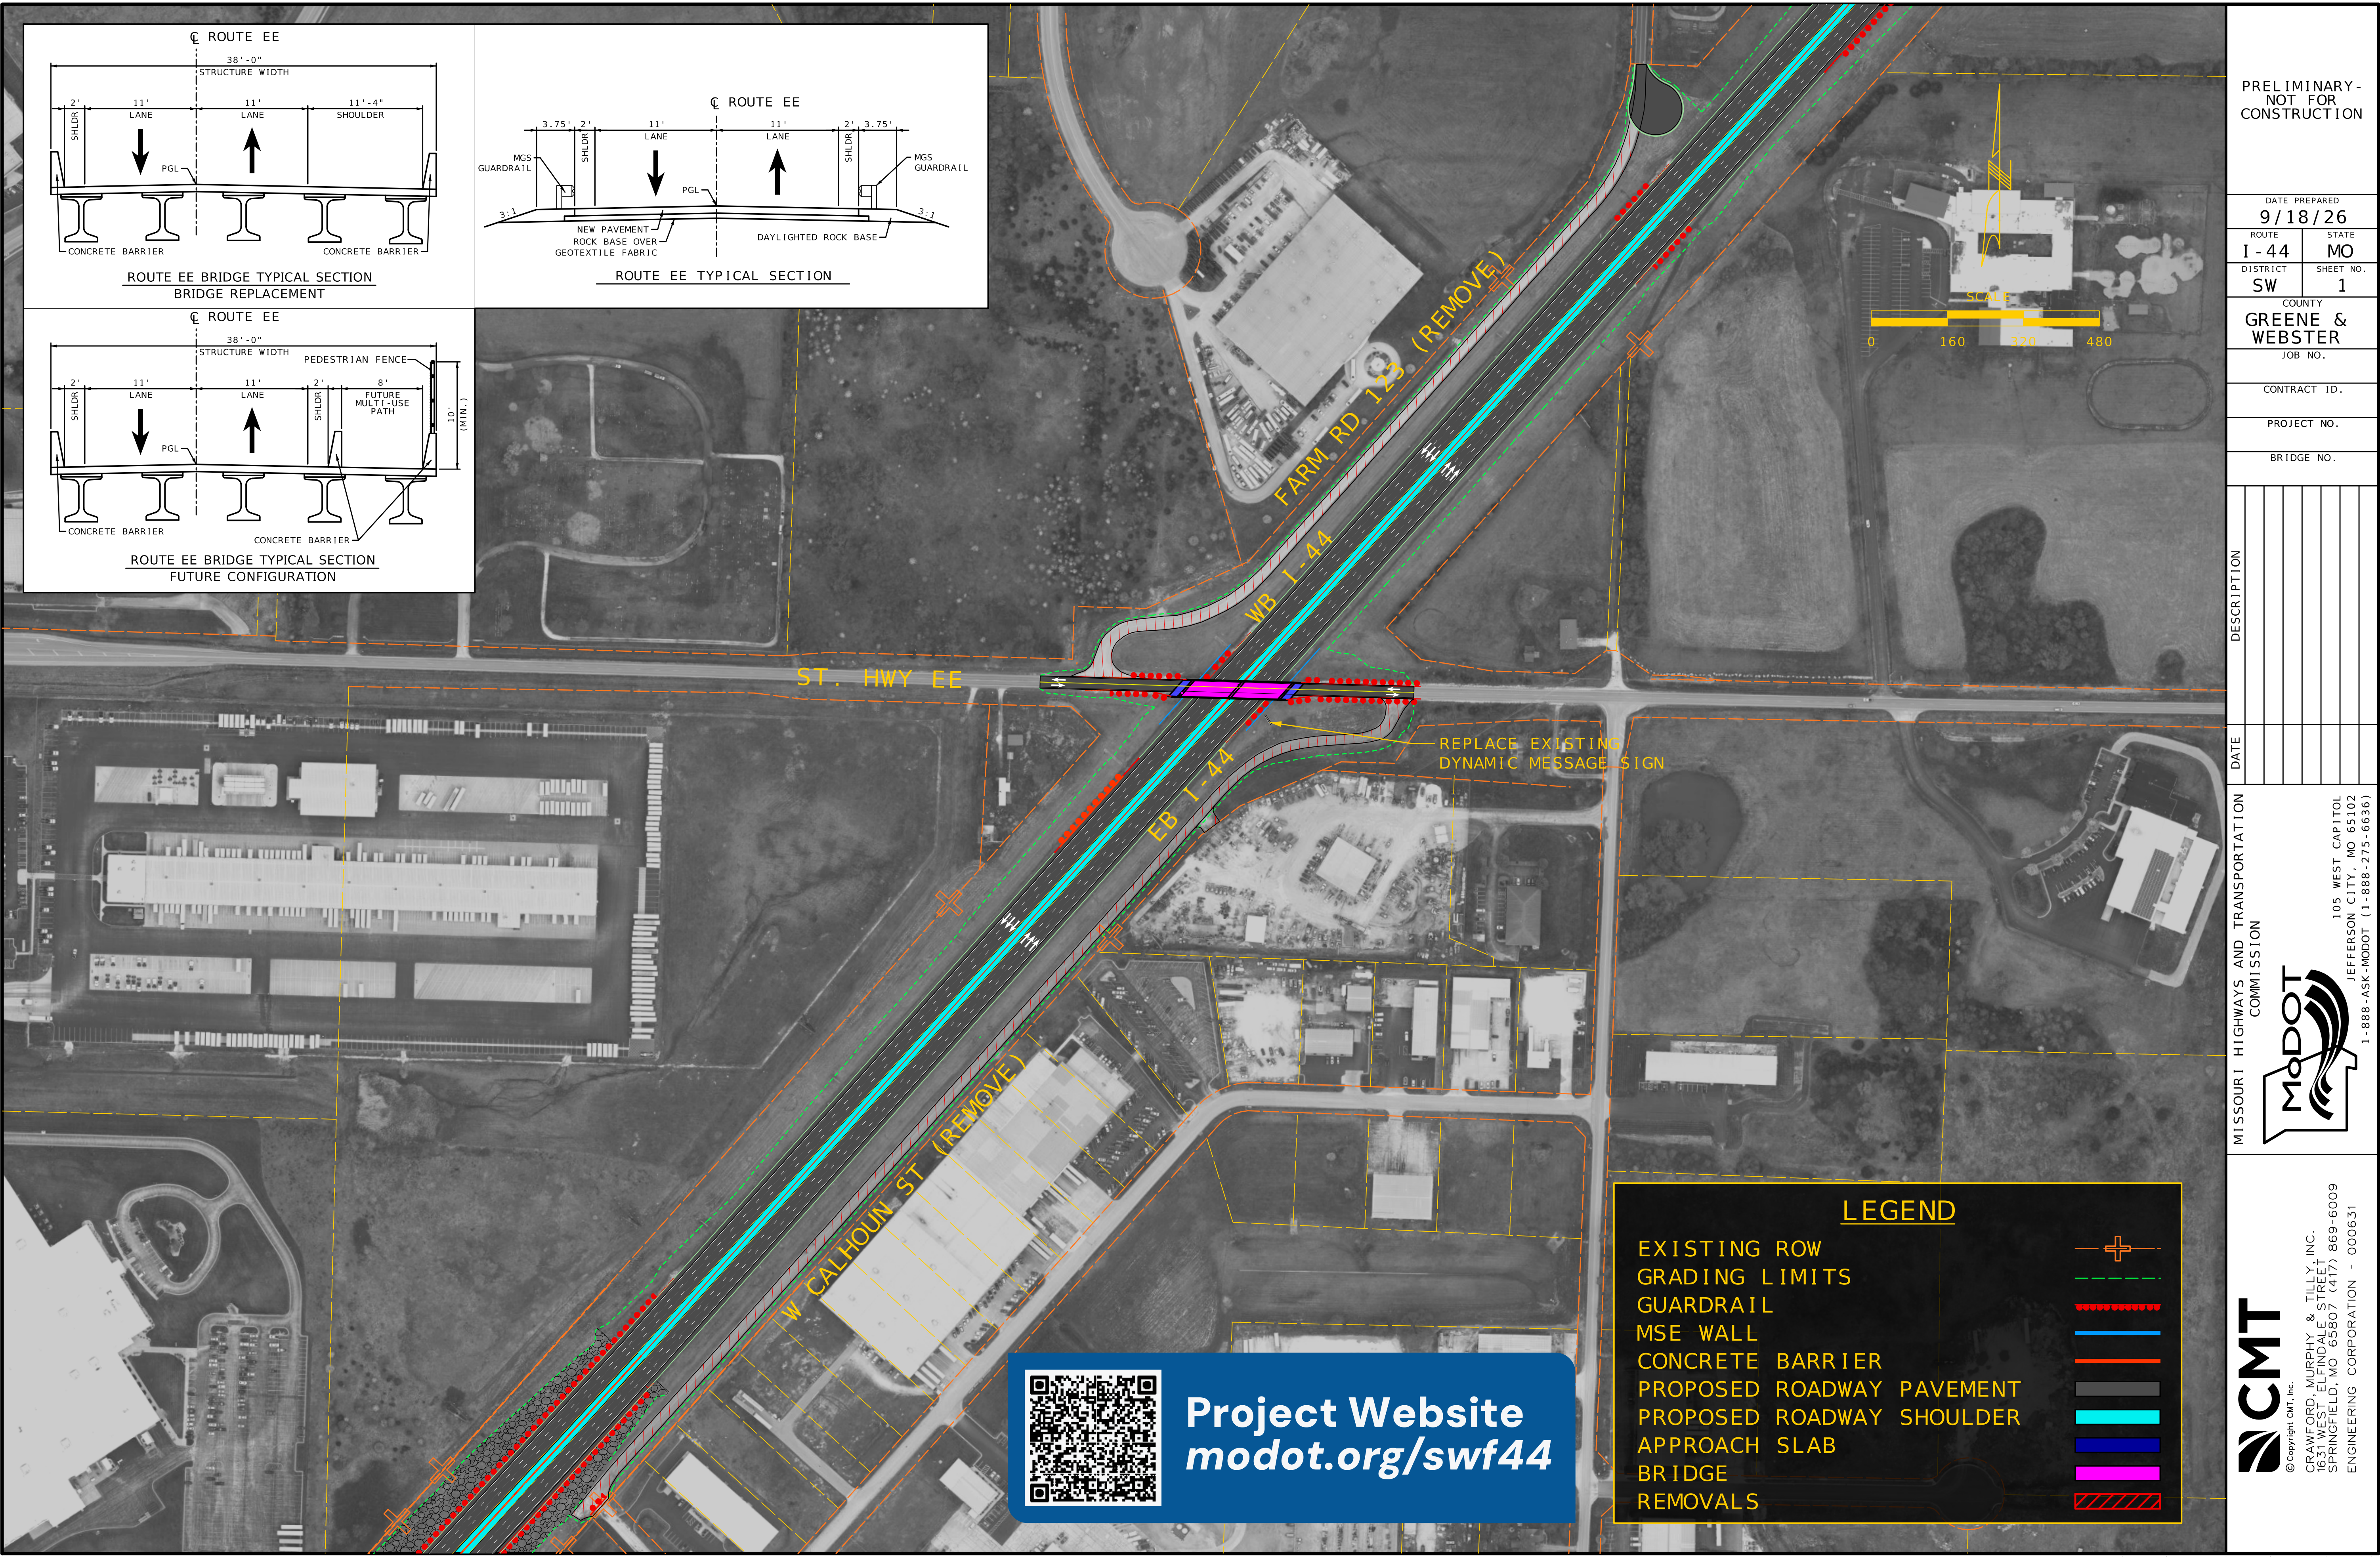

Project Website
modot.org/swf44

LEGEND

EXISTING ROW	
GRADING LIMITS	
GUARDRAIL	
MSE WALL	
CONCRETE BARRIER	
PROPOSED ROADWAY PAVEMENT	
PROPOSED ROADWAY SHOULDER	
APPROACH SLAB	
BRIDGE	
REMOVALS	

PRELIMINARY - NOT FOR CONSTRUCTION

DATE PREPARED
9/18/26

ROUTE 1-44	STATE MO
DISTRICT SW	SHEET NO. 1

COUNTY
GREENE & WEBSTER

JOB NO.

CONTRACT ID.

PROJECT NO.

BRIDGE NO.

DATE	DESCRIPTION

MISSOURI HIGHWAYS AND TRANSPORTATION COMMISSION

105 WEST CAPITOL
JEFFERSON CITY, MO 65102
1-888-ASK-MODOT (1-888-275-6636)

© Copyright CMT, Inc.
CRAWFORD, MURPHY & TILLY, INC.
1631 WEST EUFINDALE STREET
SPRINGFIELD, MO 65807 (417) 869-6009
ENGINEERING CORPORATION - 000631

IF A SEAL IS PRESENT ON THIS SHEET IT HAS BEEN ELECTRONICALLY SEALED AND DATED.