LINDBERGH BOULEVARD – US-67

I-70 to Route D

MoDOT Project No. J6S3557

MoDOT

HRGreen®

Building Communities.
Improving Lives.

LEGEND

- ASPHALT PAVEMENT
- SIDEWALK
- CONCRETE PAVEMENT/CURB
- SEEDING / SODDING
- DRAINAGE STRUCTURES
- EXISTING RIGHT-OF-WAY AND PROPERTY LINES
- PERMANENT EASEMENT
- TEMPORARY EASEMENT
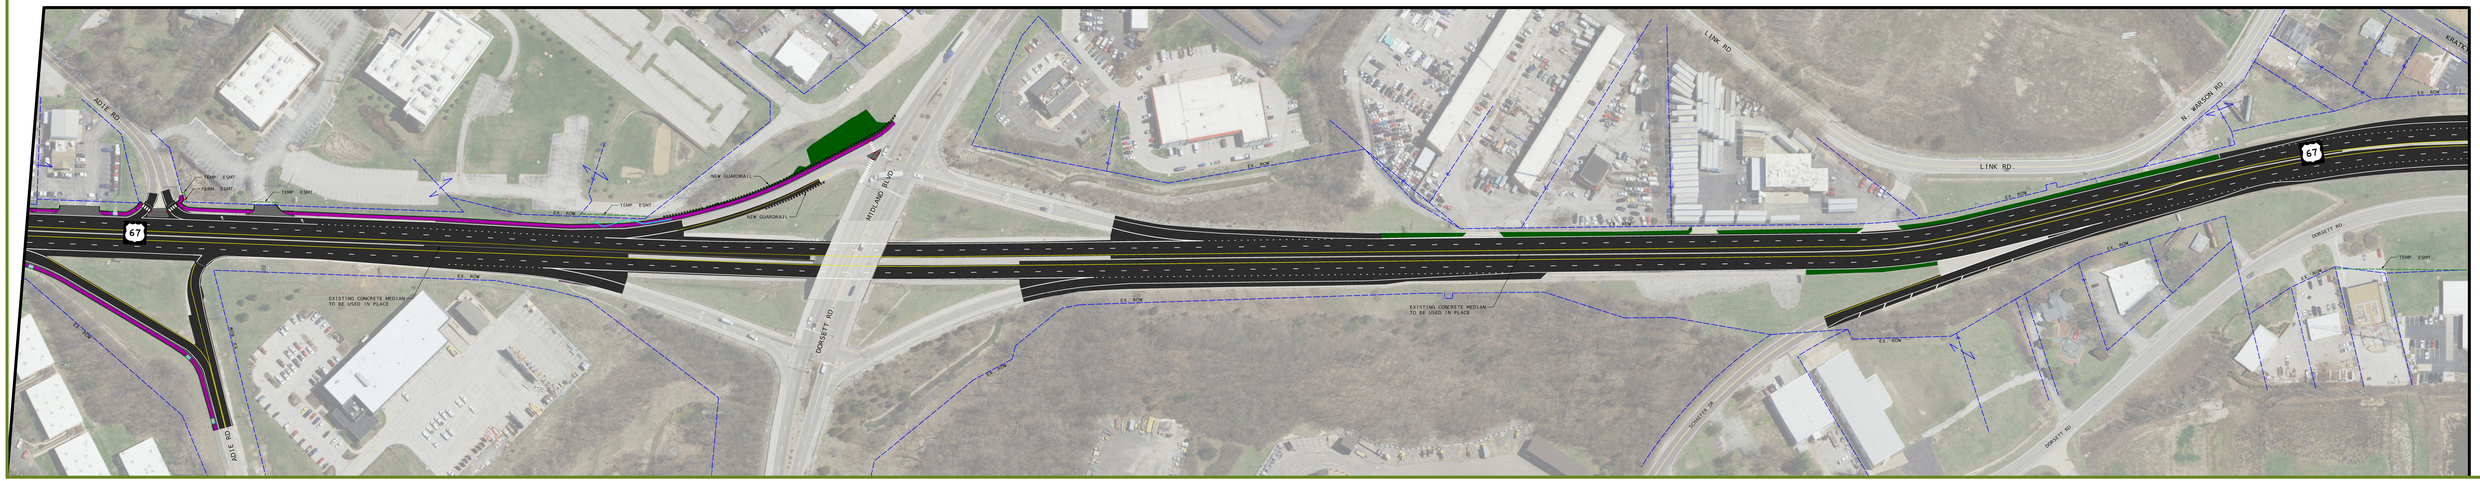
SCALE
0 50 100 150