


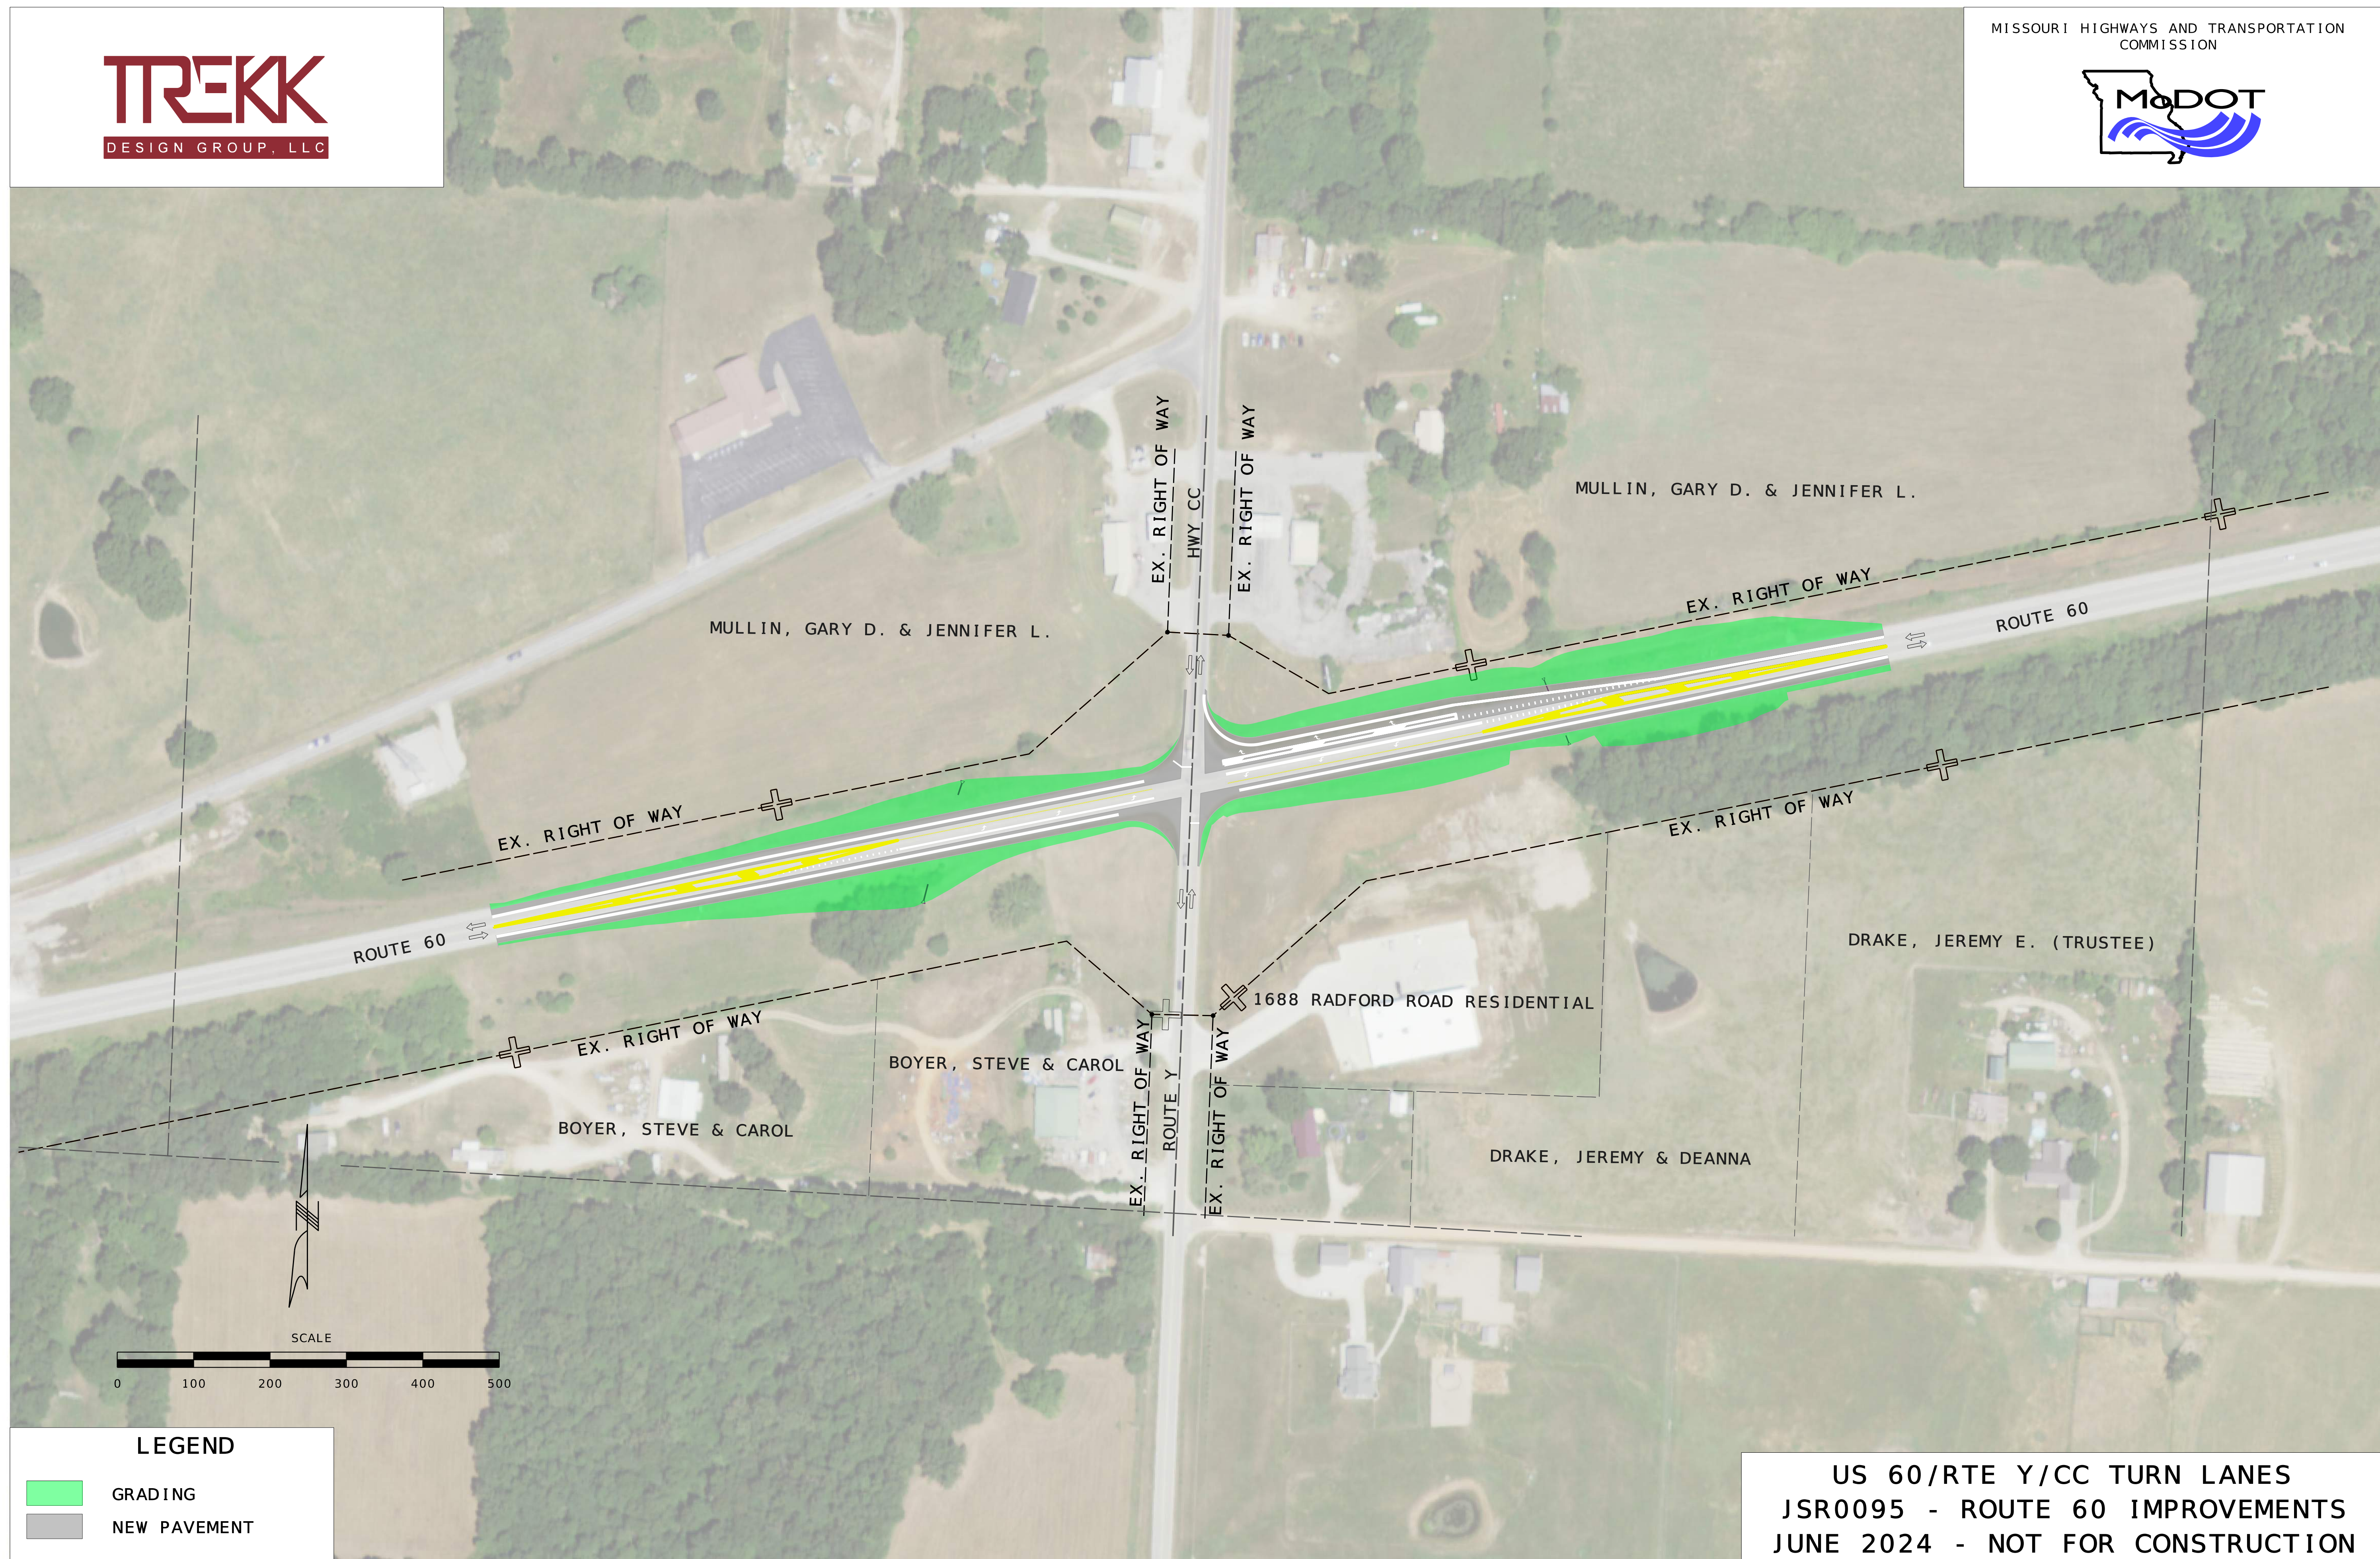

LEGEND

- GRADING
- NEW PAVEMENT

**US 60/RTE Y/CC TURN LANES
JSR0095 - ROUTE 60 IMPROVEMENTS
JUNE 2024 - NOT FOR CONSTRUCTION**